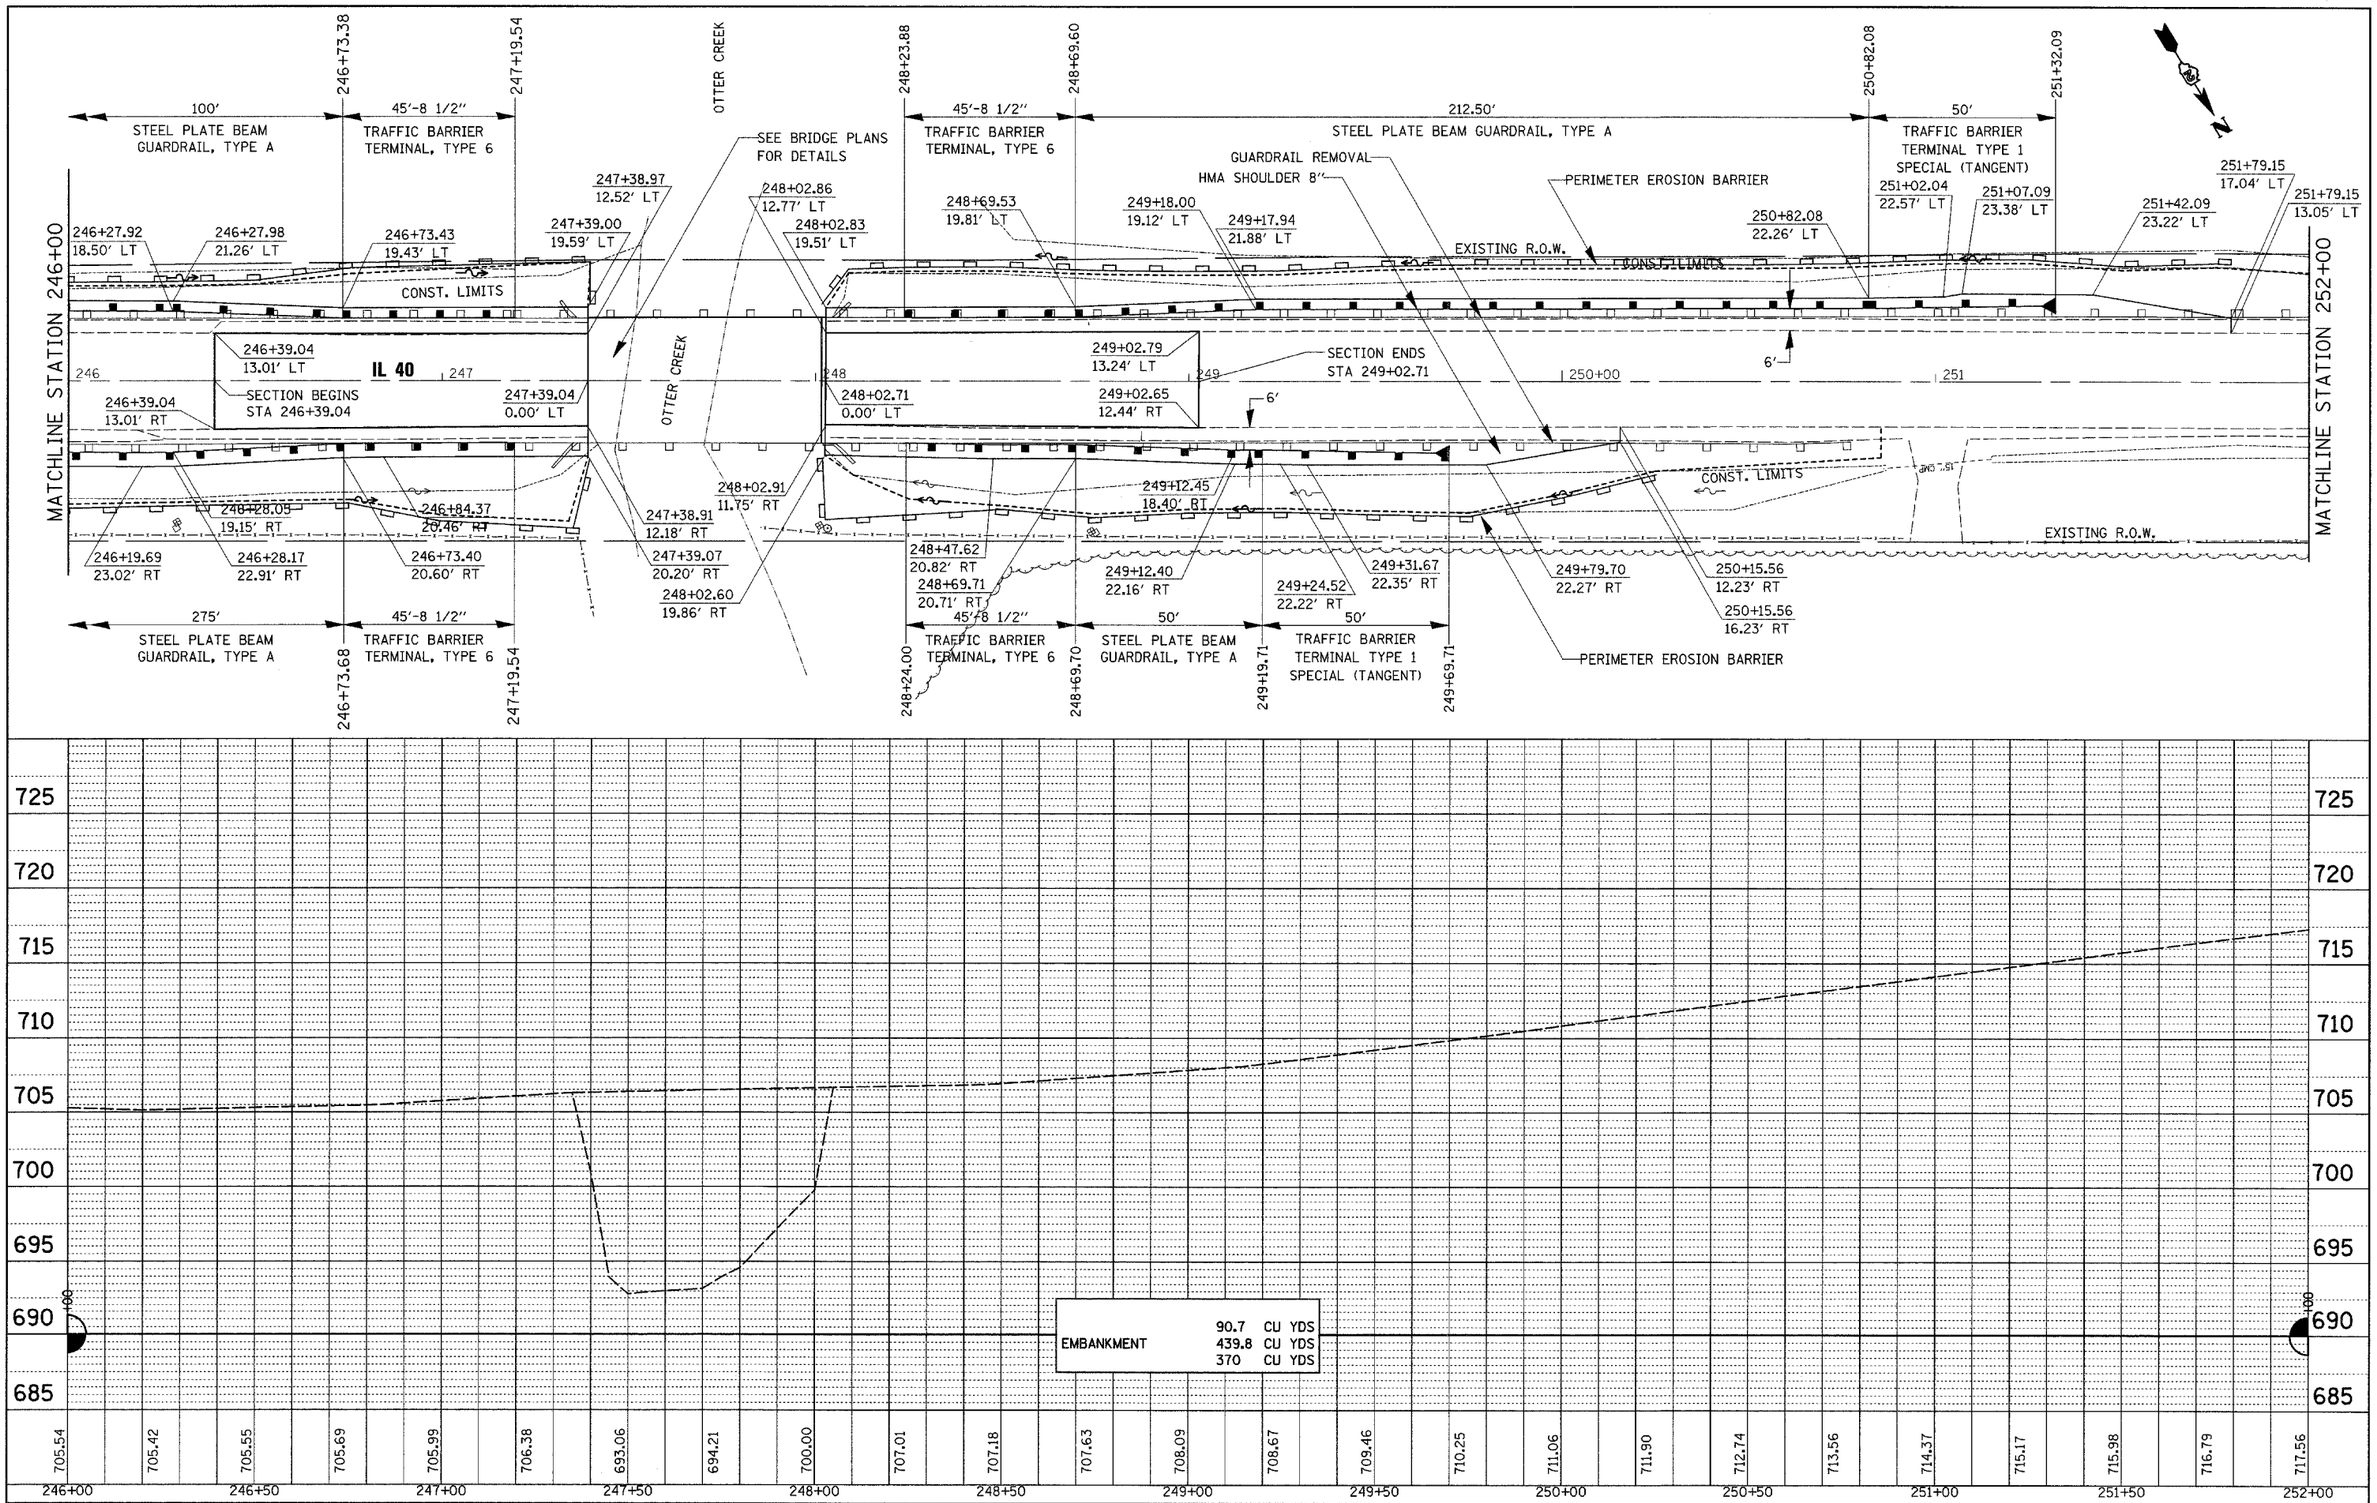

PLAN
SURVEYED
PLOTTED
ALIGNMENT CHECKED
RT. OF W.A.Y. CHECKED
NOTE BOOK
CADD FILE NAME
NO. ____
DATE
BY

PROFILE
SURVEYED
PLOTTED
GRADES CHECKED
NOTE BOOK
BAR NOTED
NO. ____
STRUCTURE NOTATIONS CHKD
DATE
BY

FILE NAME = c:\projects\p206907\d06907pln.dgn	USER NAME = duncanfa	DESIGNED - FD	REVISED -
		DRAWN - HJ/FD	REVISED -
	PLOT SCALE = 20.0000 ′ / IN.	CHECKED -	REVISED -
	PLOT DATE = Wed Oct 24 11:46:22 2007	DATE - 9/20/07	REVISED -

STATE OF ILLINOIS
DEPARTMENT OF TRANSPORTATION

PLAN AND PROFILE

SCALE: 20 | SHEET NO. 10 OF 52 SHEETS | STA. 246+00 TO STA. 252+00

F.A.P. RTE.	SECTION	COUNTY	TOTAL SHEETS	SHEET NO.
646	(5BR-1)D	CARROLL	52	10
		CONTRACT NO. 64D29		
FED. ROAD DIST. NO.	ILLINOIS	FED. AID PROJECT		