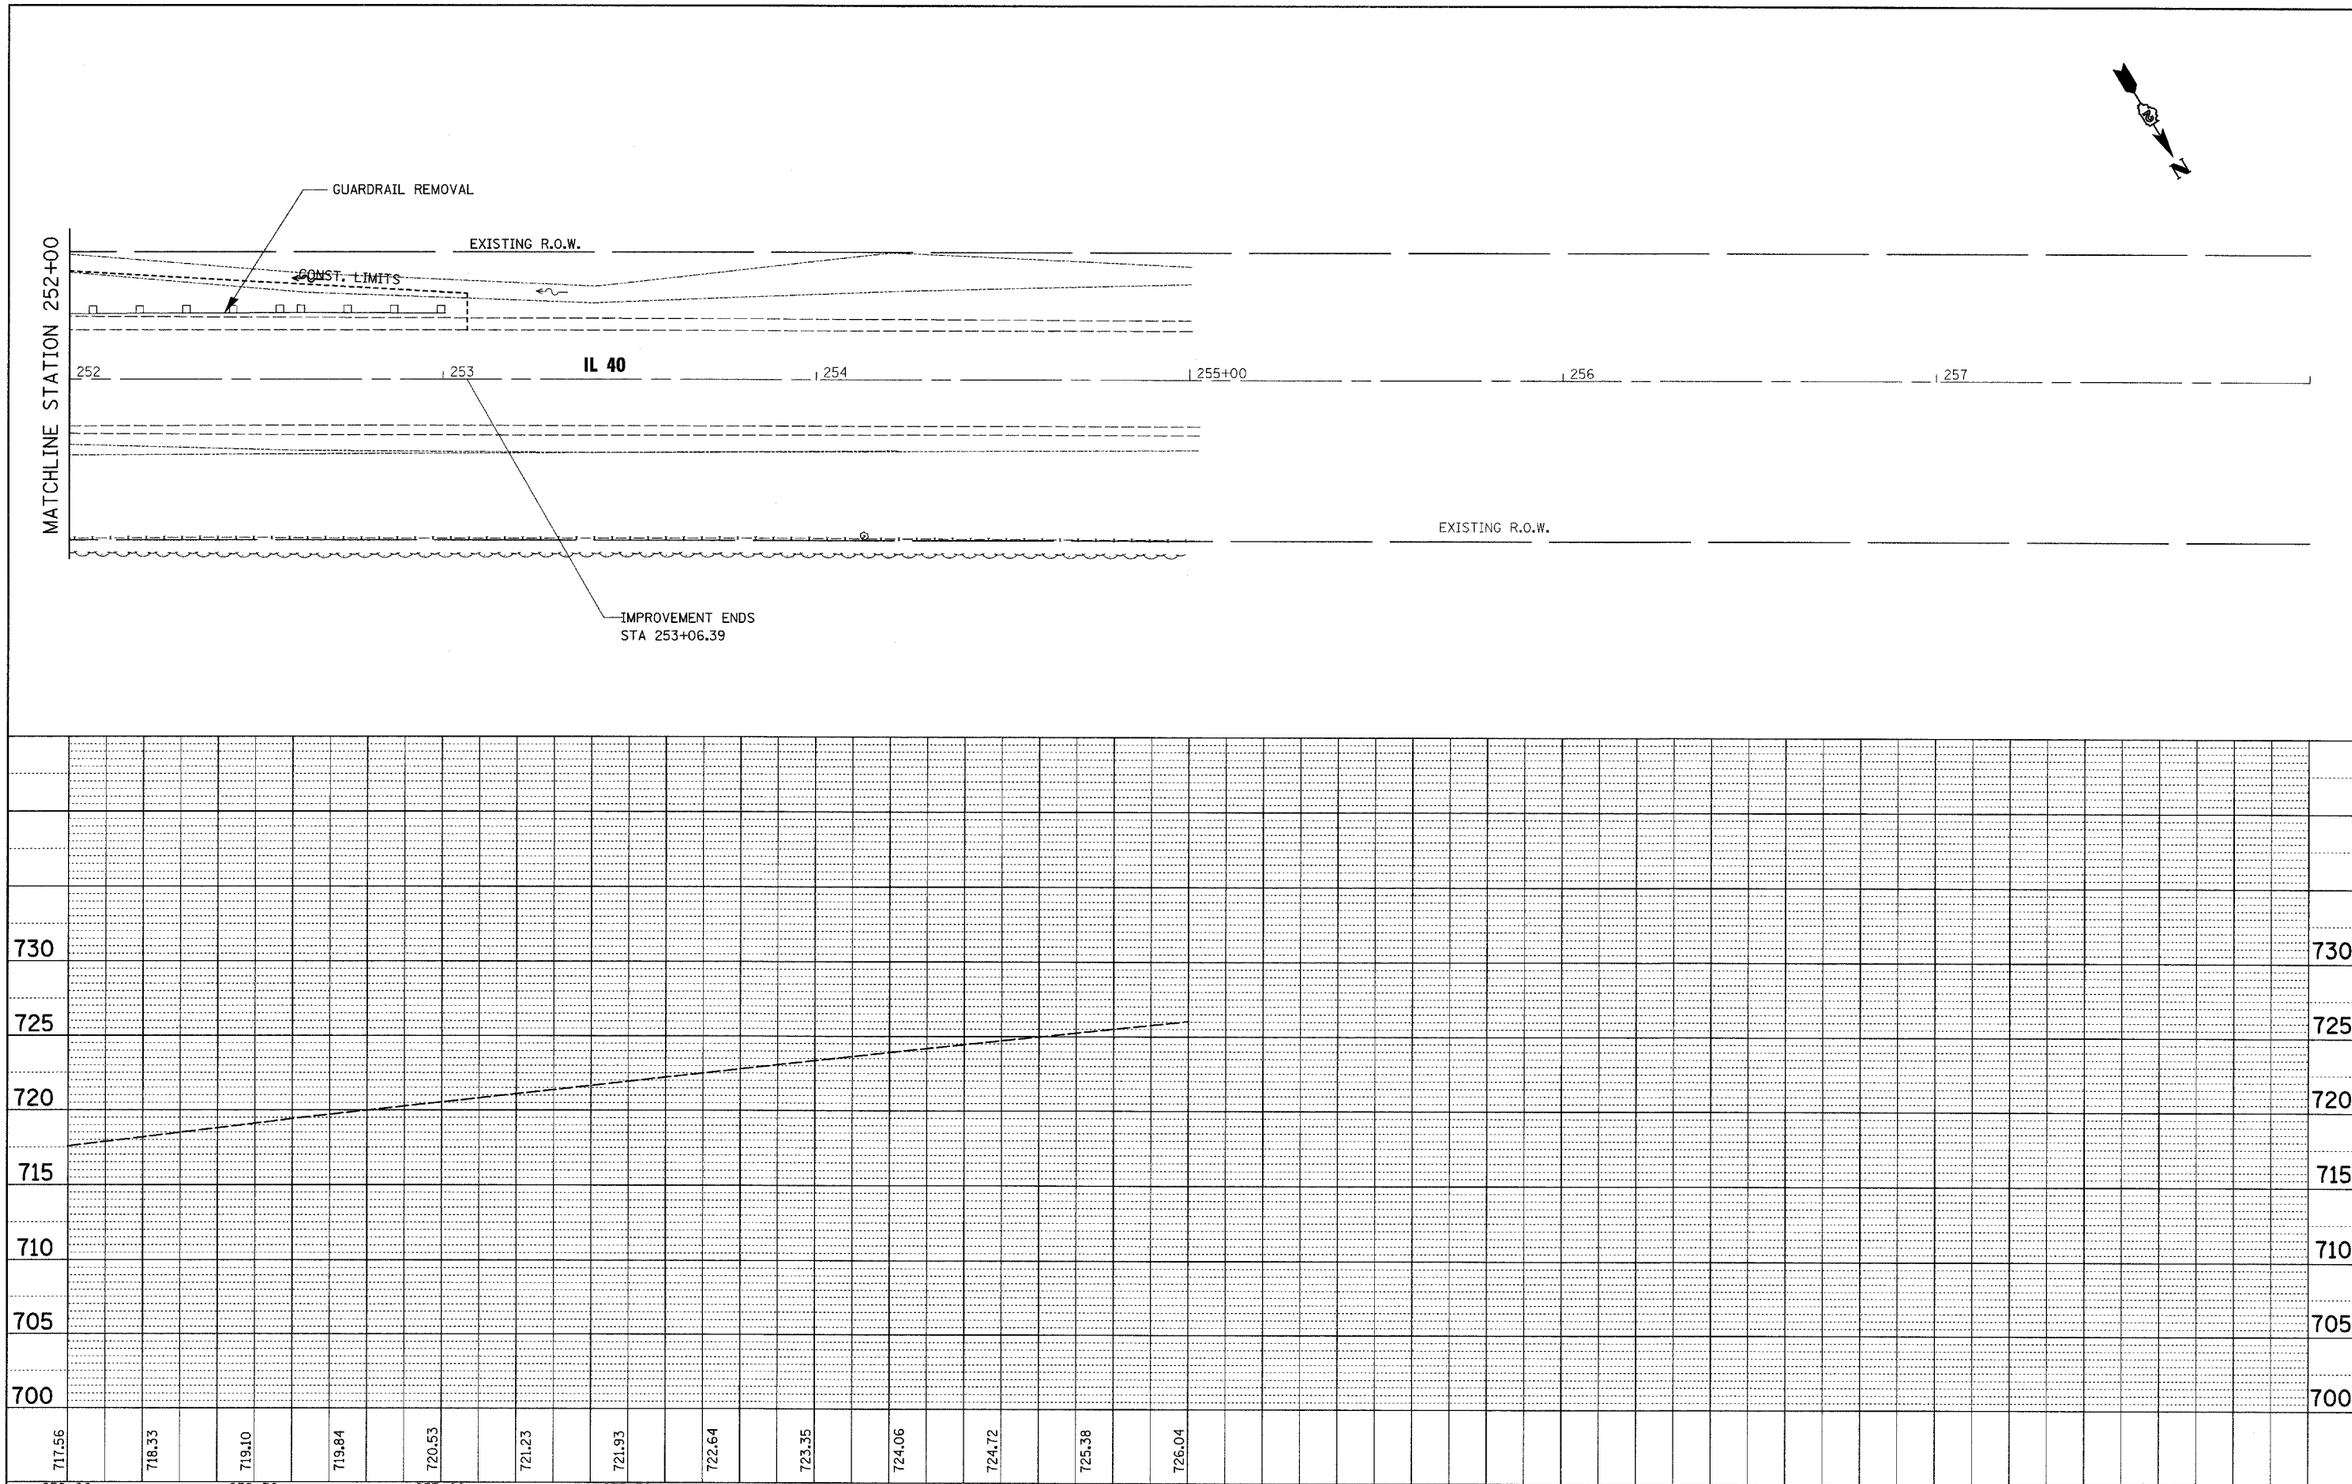

PLAN
NOTE BOOK NO. ____
SURVEYED ____
PLOTTED ____
ALIGNMENT CHECKED ____
RT. OF WAY CHECKED ____
CADD FILE NAME ____
BY ____ DATE ____

PROFILE
NOTE BOOK NO. ____
SURVEYED ____
PLOTTED ____
GRADES CHECKED ____
B.M. NOTED ____
STRUCTURE NOTATIONS CHKD ____
BY ____ DATE ____

FILE NAME = c:\projects\p206907\d06907pln.dgn	USER NAME = duncanfa	DESIGNED - FD	REVISED -
		DRAWN - HJ/FD	REVISED -
	PLOT SCALE = 20.0000 ' / IN.	CHECKED -	REVISED -
	PLOT DATE = Wed Oct 24 11:46:23 2007	DATE - 9/20/07	REVISED -

STATE OF ILLINOIS
DEPARTMENT OF TRANSPORTATION

PLAN AND PROFILE

SCALE: 20 | SHEET NO. 11 OF 52 SHEETS | STA. 252+00 TO STA. 258+00

F.A.P. RTE.	SECTION	COUNTY	TOTAL SHEETS	SHEET NO.
646	(5BR-1)D	CARROLL	52	11
		CONTRACT NO. 64D29		
FED. ROAD DIST. NO.	ILLINOIS	FED. AID PROJECT		