CONTRACT NO. 66600

F.A.I RTE.	SECTION	COUNTY	TOTAL SHEETS	SHEET NO.
80	(50-5) HBK-2	LASALLE	331	100
STA.	413+00.00 TO STA.	421+15.21		
FED. ROAD DIST. NO.	ILLINOIS	FED. AID PROJECT		

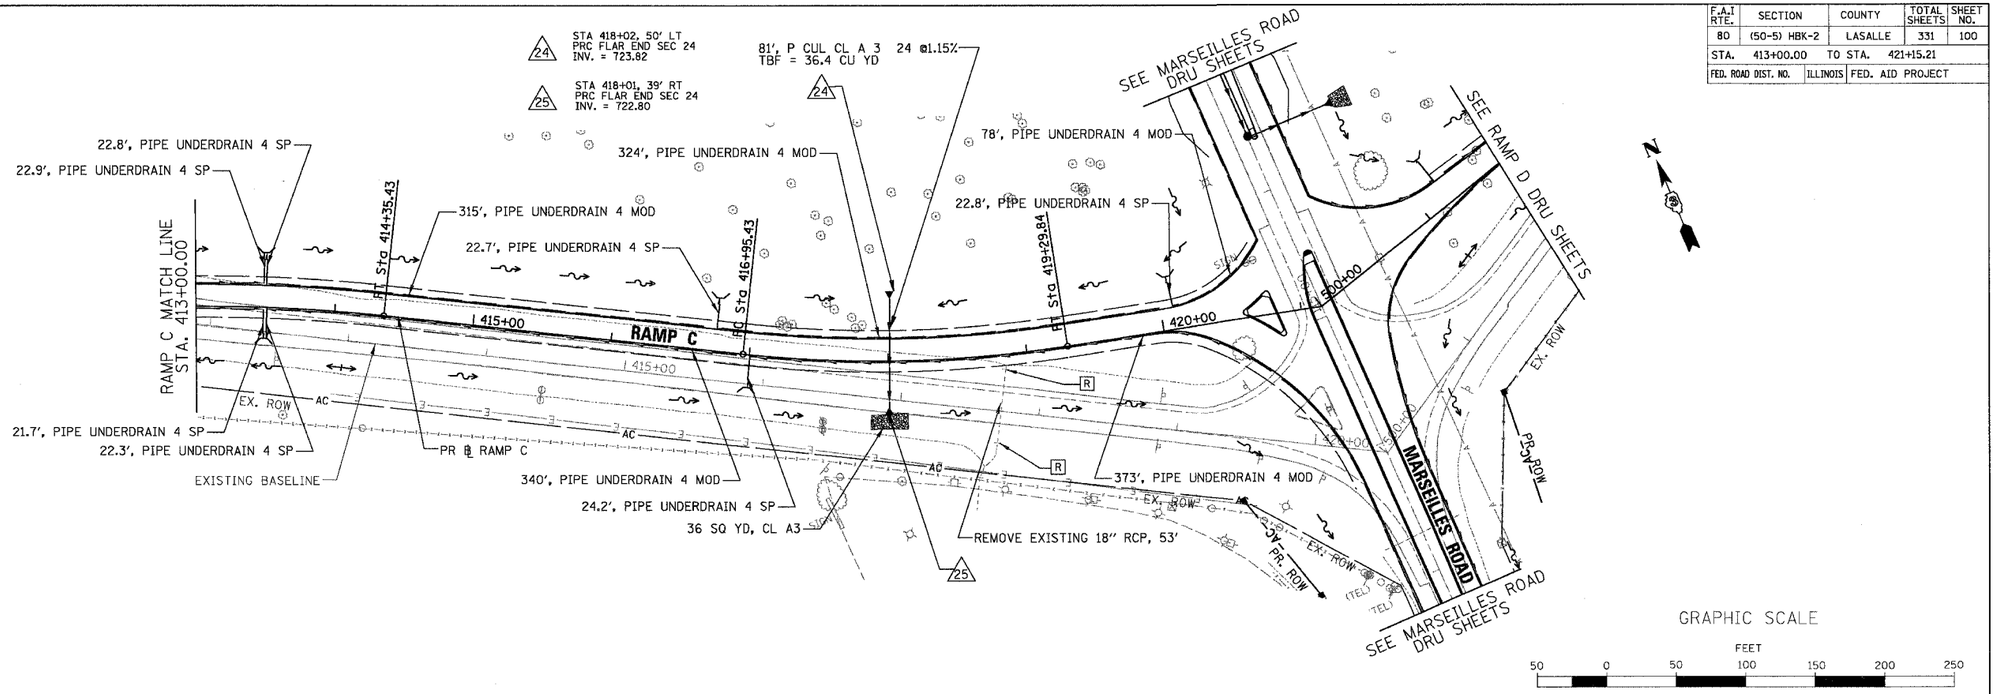

LEGEND

- STORM SEWER & CIRCULAR PIPE CULVERT
- PIPE UNDERDRAIN
- CONCRETE BOX CULVERT
- CULVERT HEADWALL
- PIPE UNDERDRAIN HEADWALL
- INLET
- CATCH BASIN
- FLARED END SECTION
- BRIDGE APPROACH SHOULDER DRAIN TYPE D STD 609006
- PROPOSED DITCH
- R — EXISTING STRUCTURE REMOVAL
- 1 — PROPOSED STRUCTURE

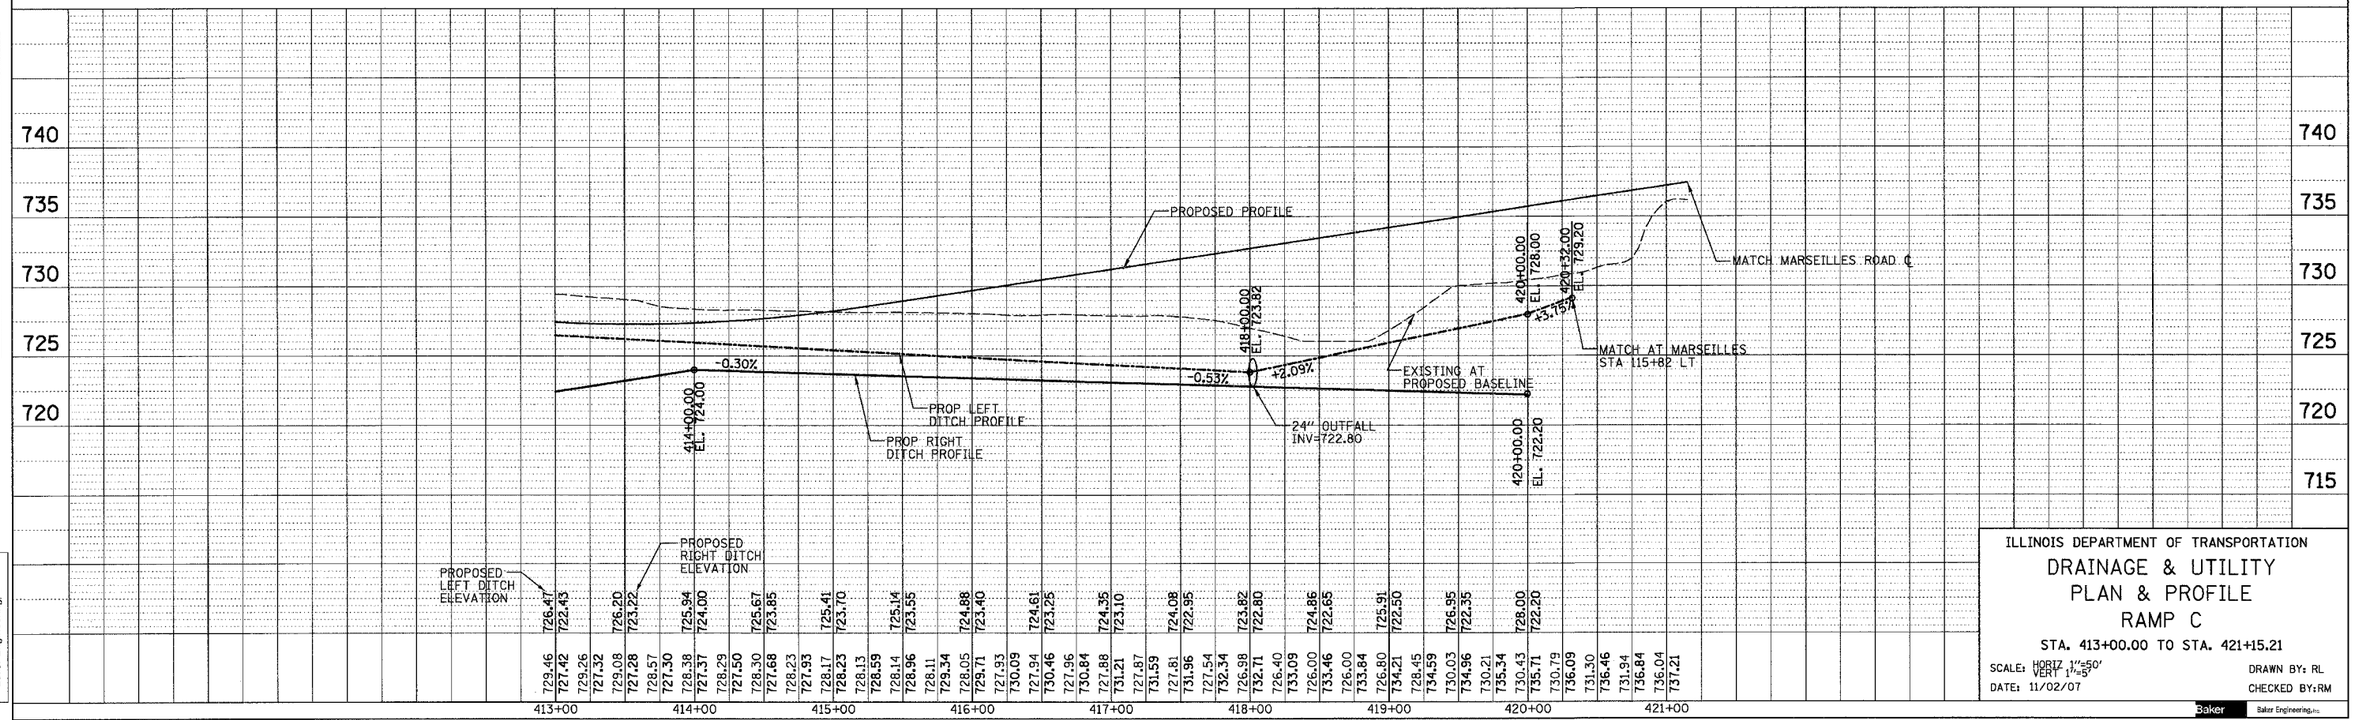

ILLINOIS DEPARTMENT OF TRANSPORTATION

DRAINAGE & UTILITY PLAN & PROFILE RAMP C

STA. 413+00.00 TO STA. 421+15.21

SCALE: HORIZ 1"=50'
VERT 1"=5'

DATE: 11/02/07

DRAWN BY: RL

CHECKED BY: RM

Baker Engineering, Inc.

h:\10T496\3.0 deliverables\3.1 drainage\Design\Sheets\180_DRU09.dru
11/5/2007