CONTRACT NO. 66600

F.A. RTE.	SECTION	COUNTY	TOTAL SHEETS	SHEET NO.
80	(50-5) HBK-2	Lasalle	331	169
STA. 106+00.000	TO STA. 107+00.000			
FED. ROAD DIST. NO.	ILLINOIS	FED. AID PROJECT		

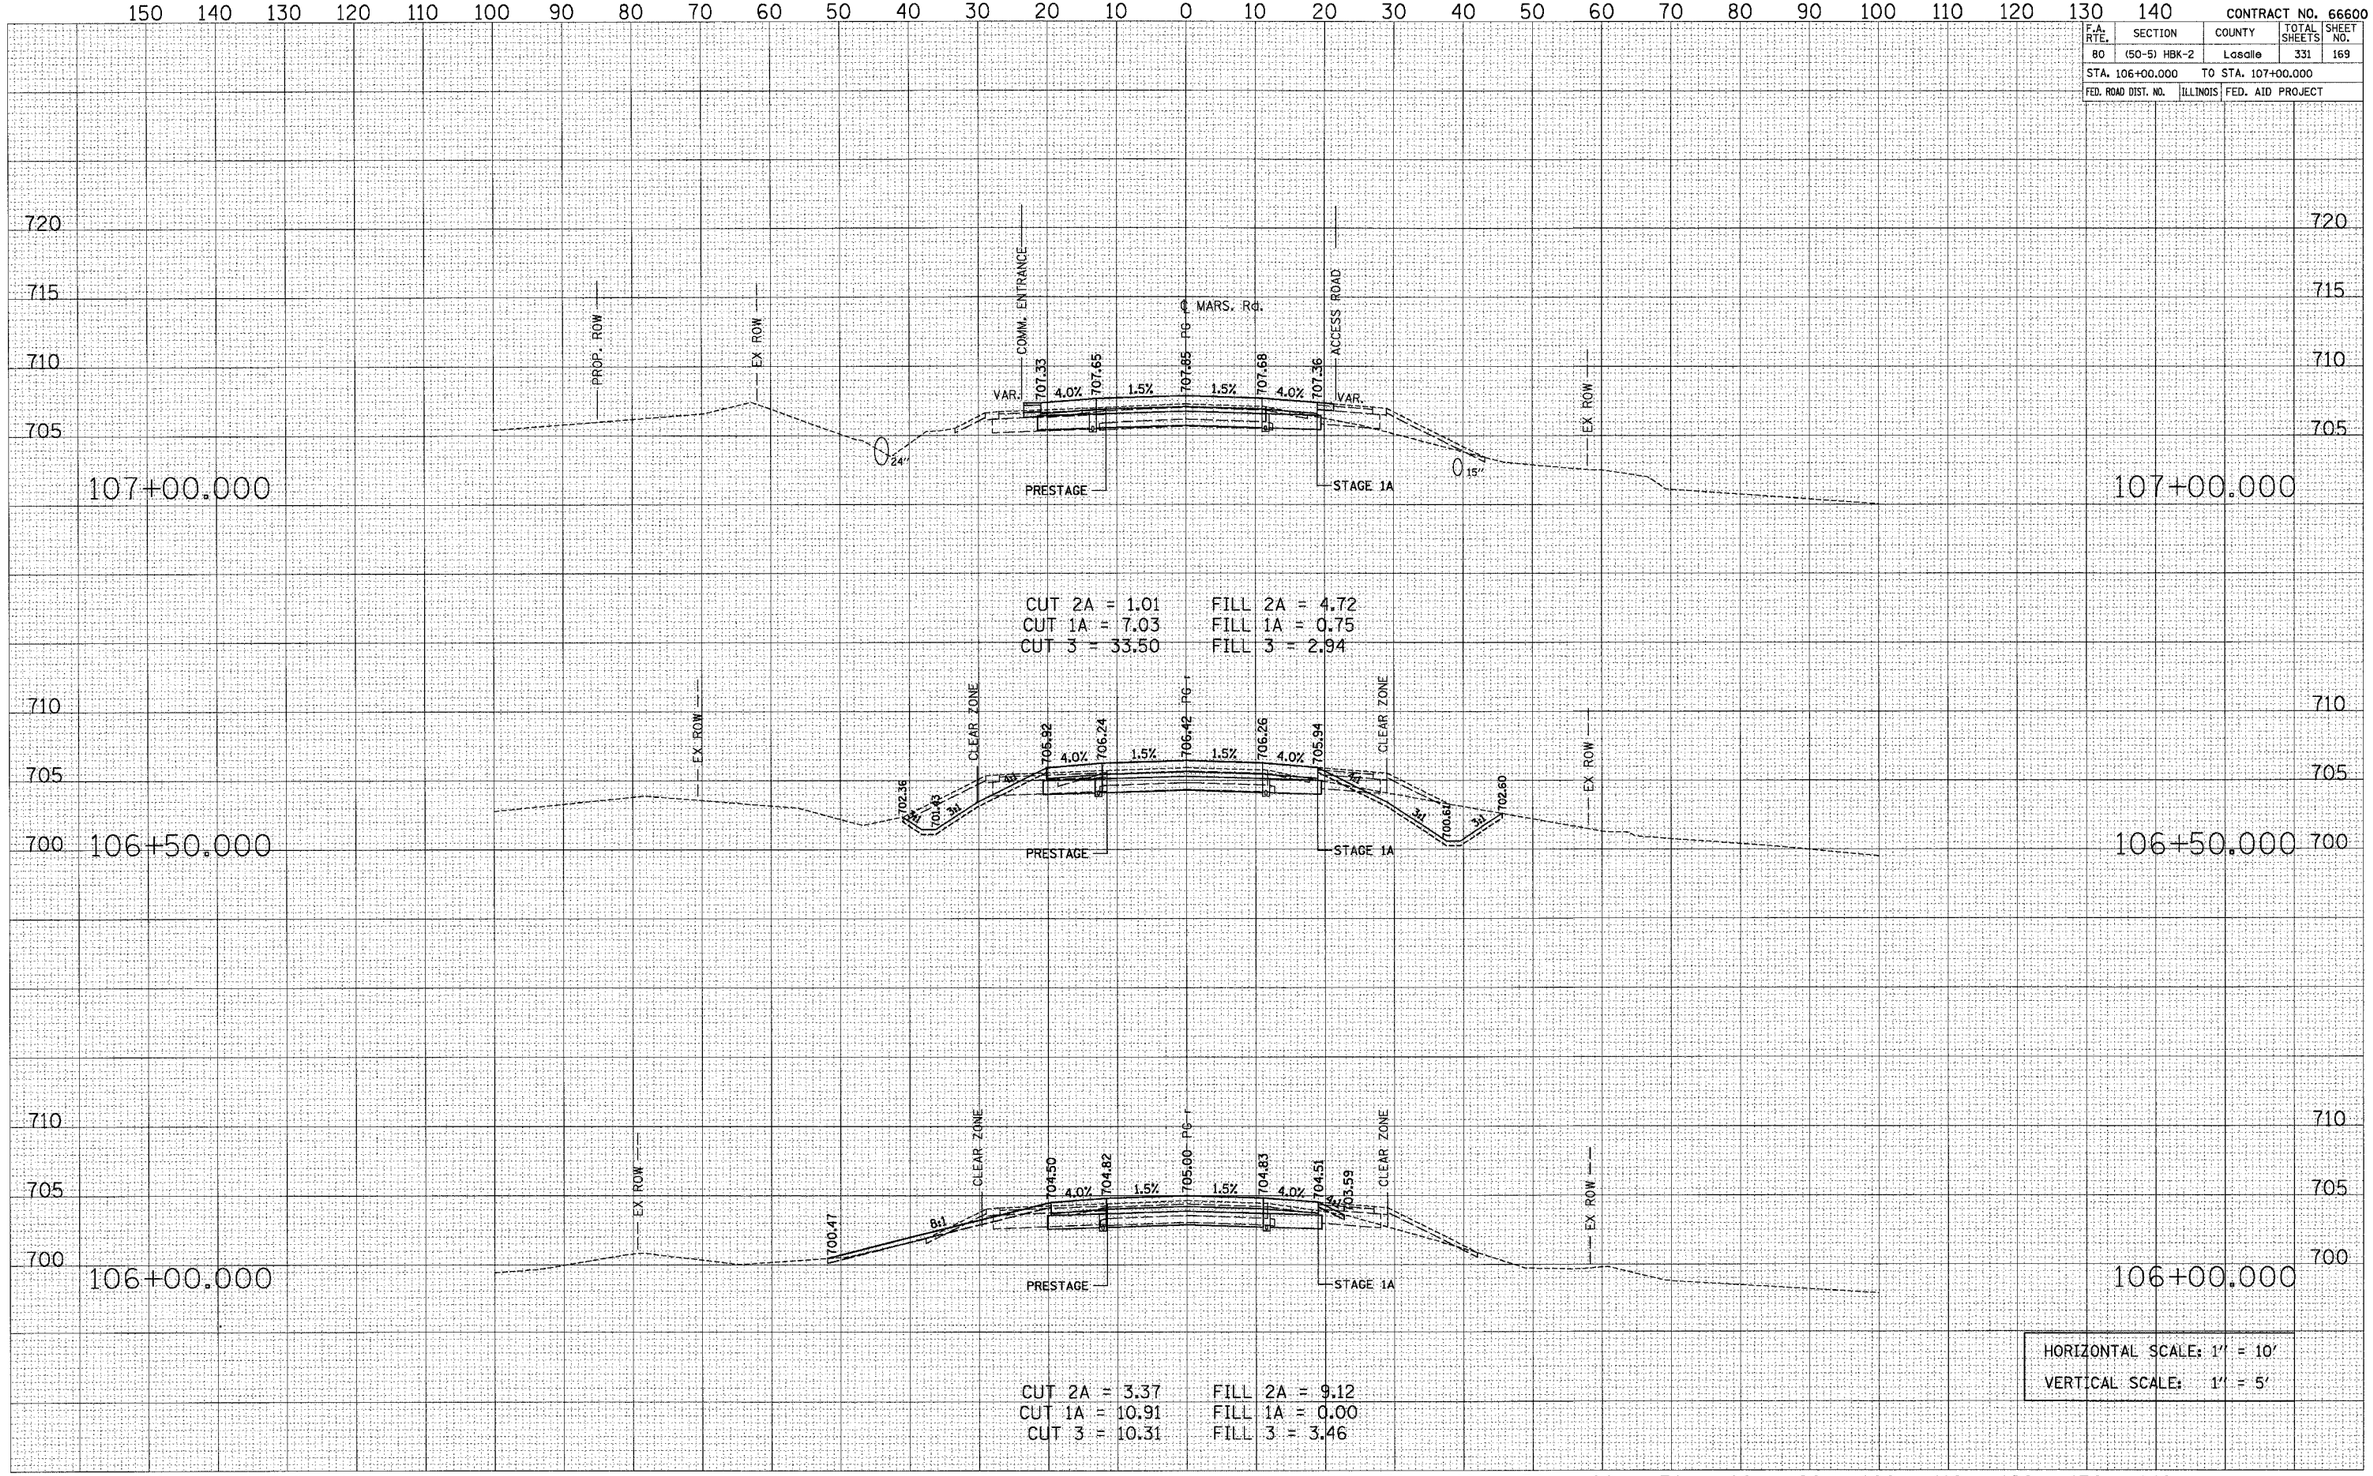

FINAL SURVEY	BY	DATE
SURVEYED		
PLOTTED		
TEMPLATE		
AREAS		
AREAS CHECKED		
NOTE BOOK NO.		

ORIGINAL SURVEY	BY	DATE
SURVEYED		
PLOTTED		
TEMPLATE		
AREAS		
AREAS CHECKED		
NOTE BOOK NO.		

PLOT DATE = 11/1/2007
FILE NAME = marseilles_HCD.pxnpxs
PLOT SCALE = 10.0000 ' / IN.
PLOT SCALE = 10.0000 ' / IN.
USER NAME = sgatherman

Marseilles Rd.

Sta. 106+00.000 to Sta. 107+00.000