CONTRACT NO. 66600

F.A. RTE.	SECTION	COUNTY	TOTAL SHEETS	SHEET NO.
80	(50-5) HBK-2	Lasalle	331	175
STA. 114+00.000		TO STA. 116+00.000		
FED. ROAD DIST. NO.	ILLINOIS	FED. AID PROJECT		

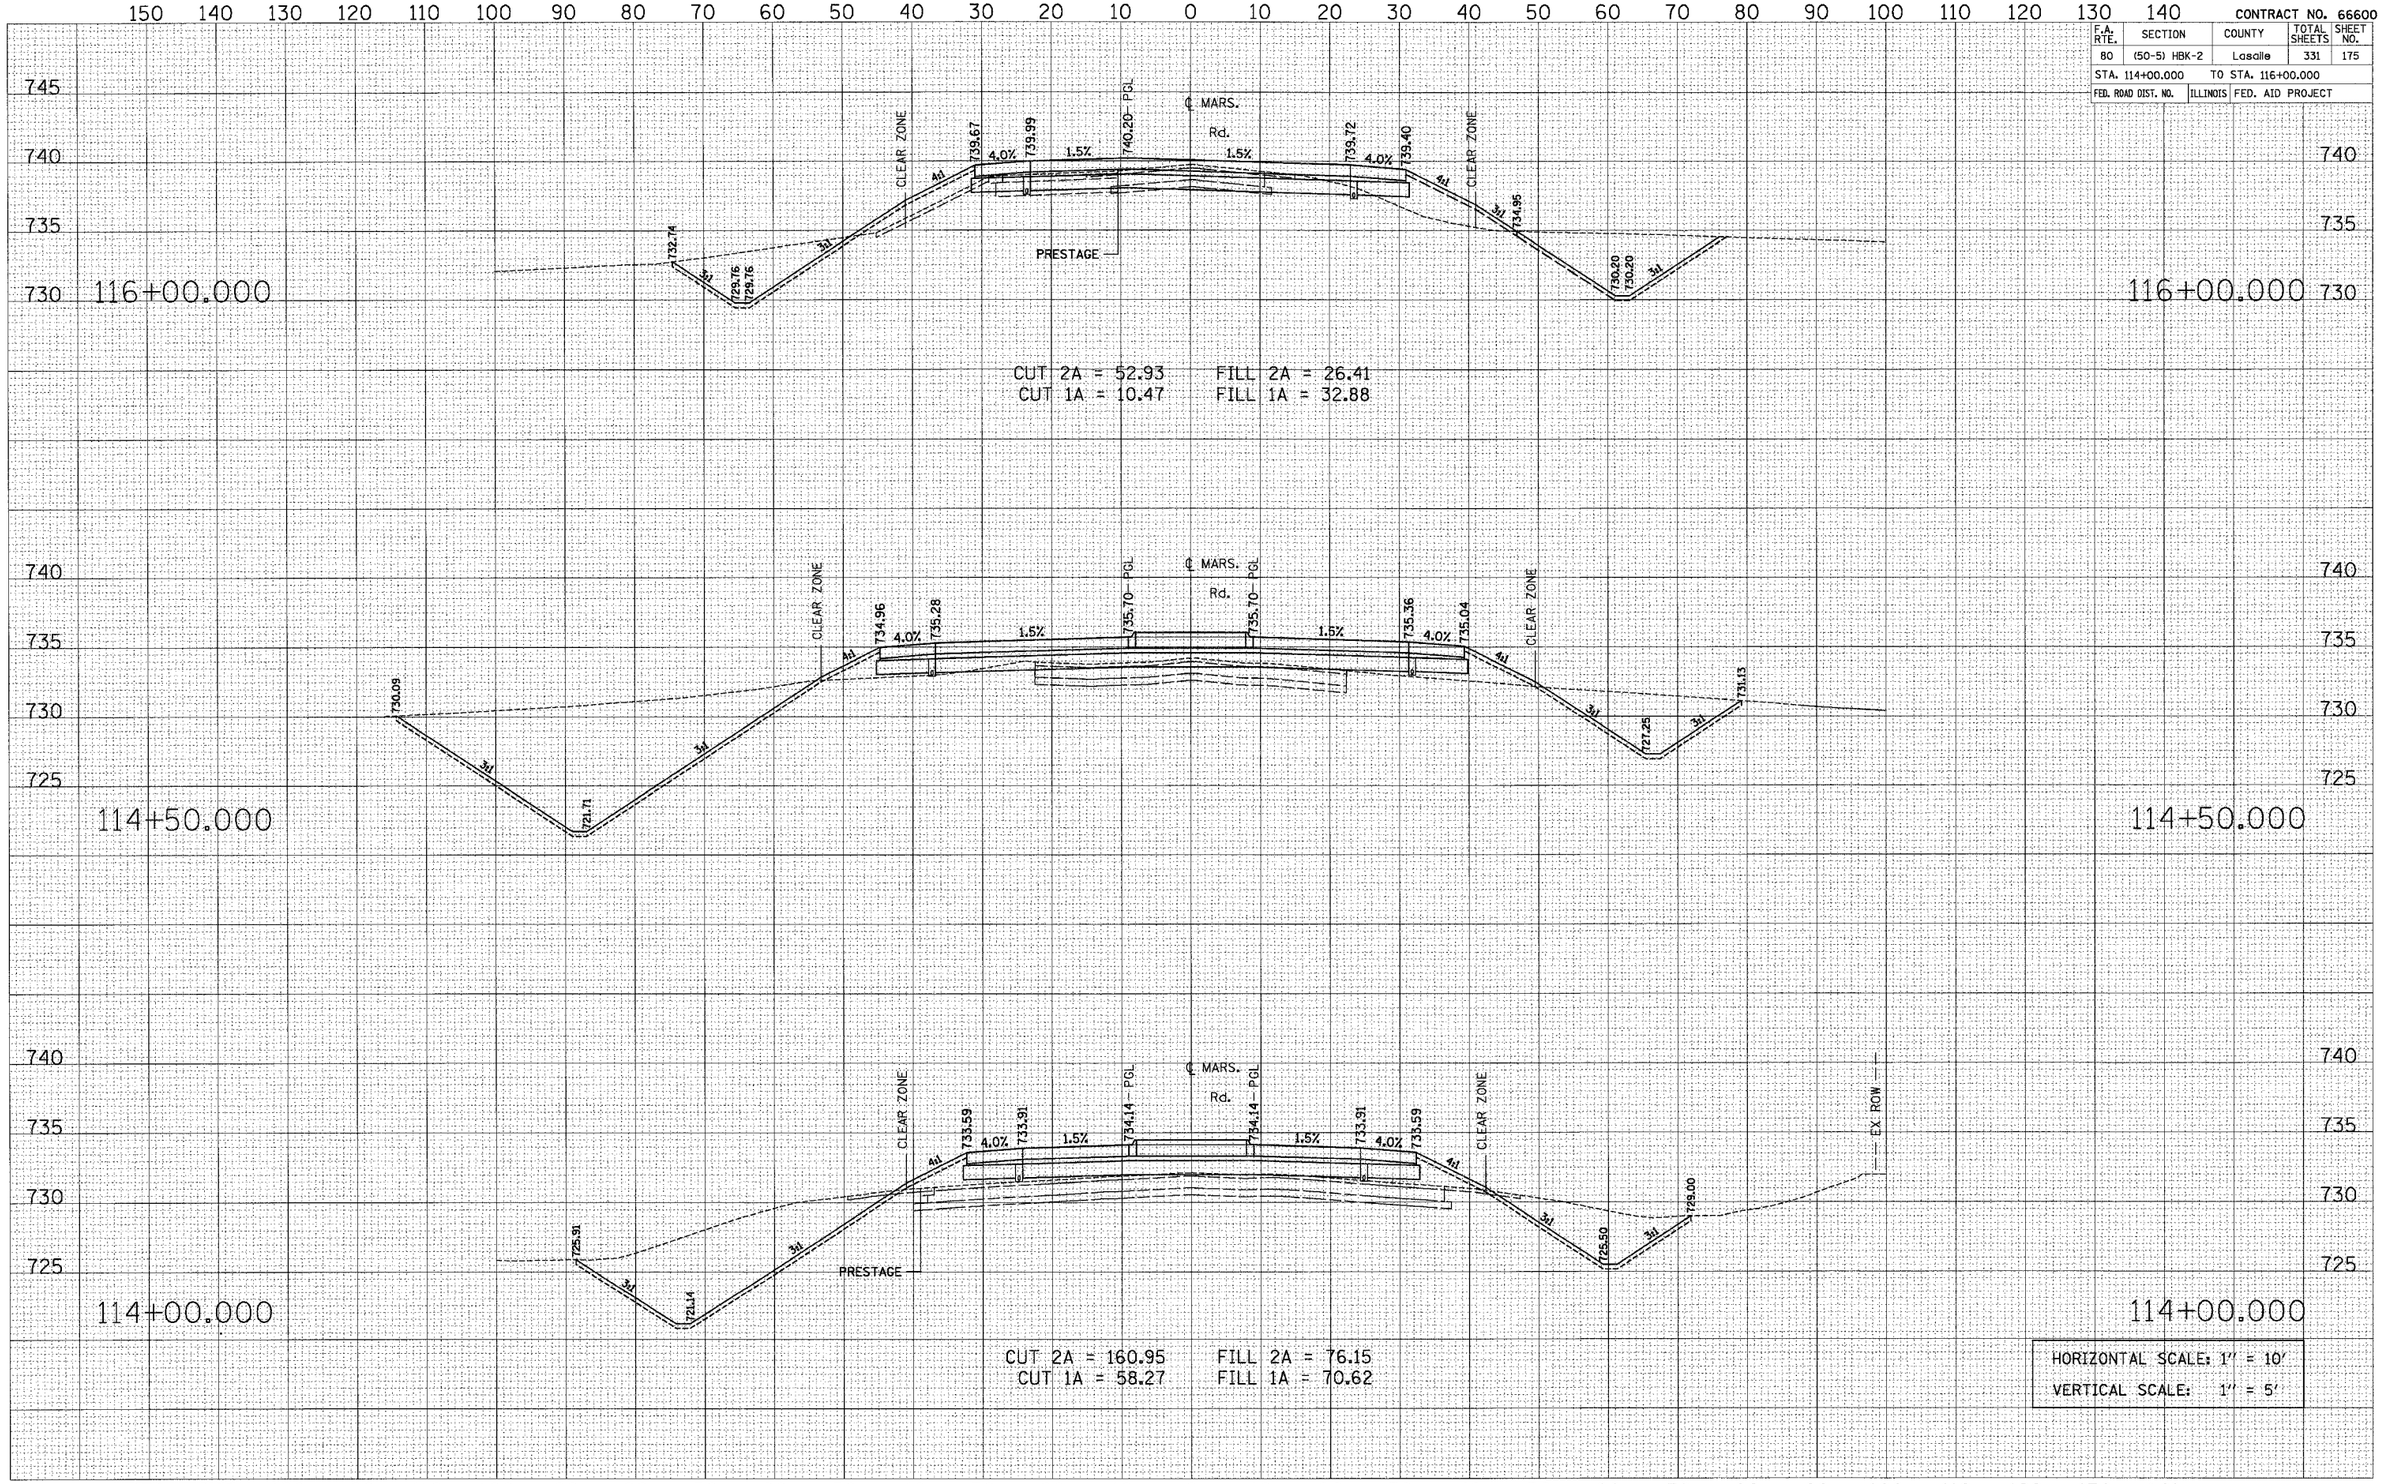

FINAL SURVEY NOTE BOOK NO. SURVEYED PLOTTED TEMPLATE AREAS AREAS CHECKED BY DATE

ORIGINAL SURVEY NOTE BOOK NO. SURVEYED PLOTTED TEMPLATE AREAS AREAS CHECKED BY DATE

PLOT DATE = 11/1/2007
FILE NAME = marseilles_MOD_pxs.pxs
PLOT SCALE = 10.0000 ' / IN.
USER NAME = gyaherman

Marseilles Rd.

Sta. 114+00.000 to Sta. 116+00.000