CONTRACT NO. 66600

| F.A. RTE. | SECTION | COUNTY | TOTAL SHEETS | SHEET NO. |
|---|---|---|---|---|
| 80 | (50-5) HBK-2 | Lasalle | 331 | 192 |

STA. 139+00.000 TO STA. 139+50.000

| FED. ROAD DIST. NO. | ILLINOIS | FED. AID PROJECT |
|---|---|---|

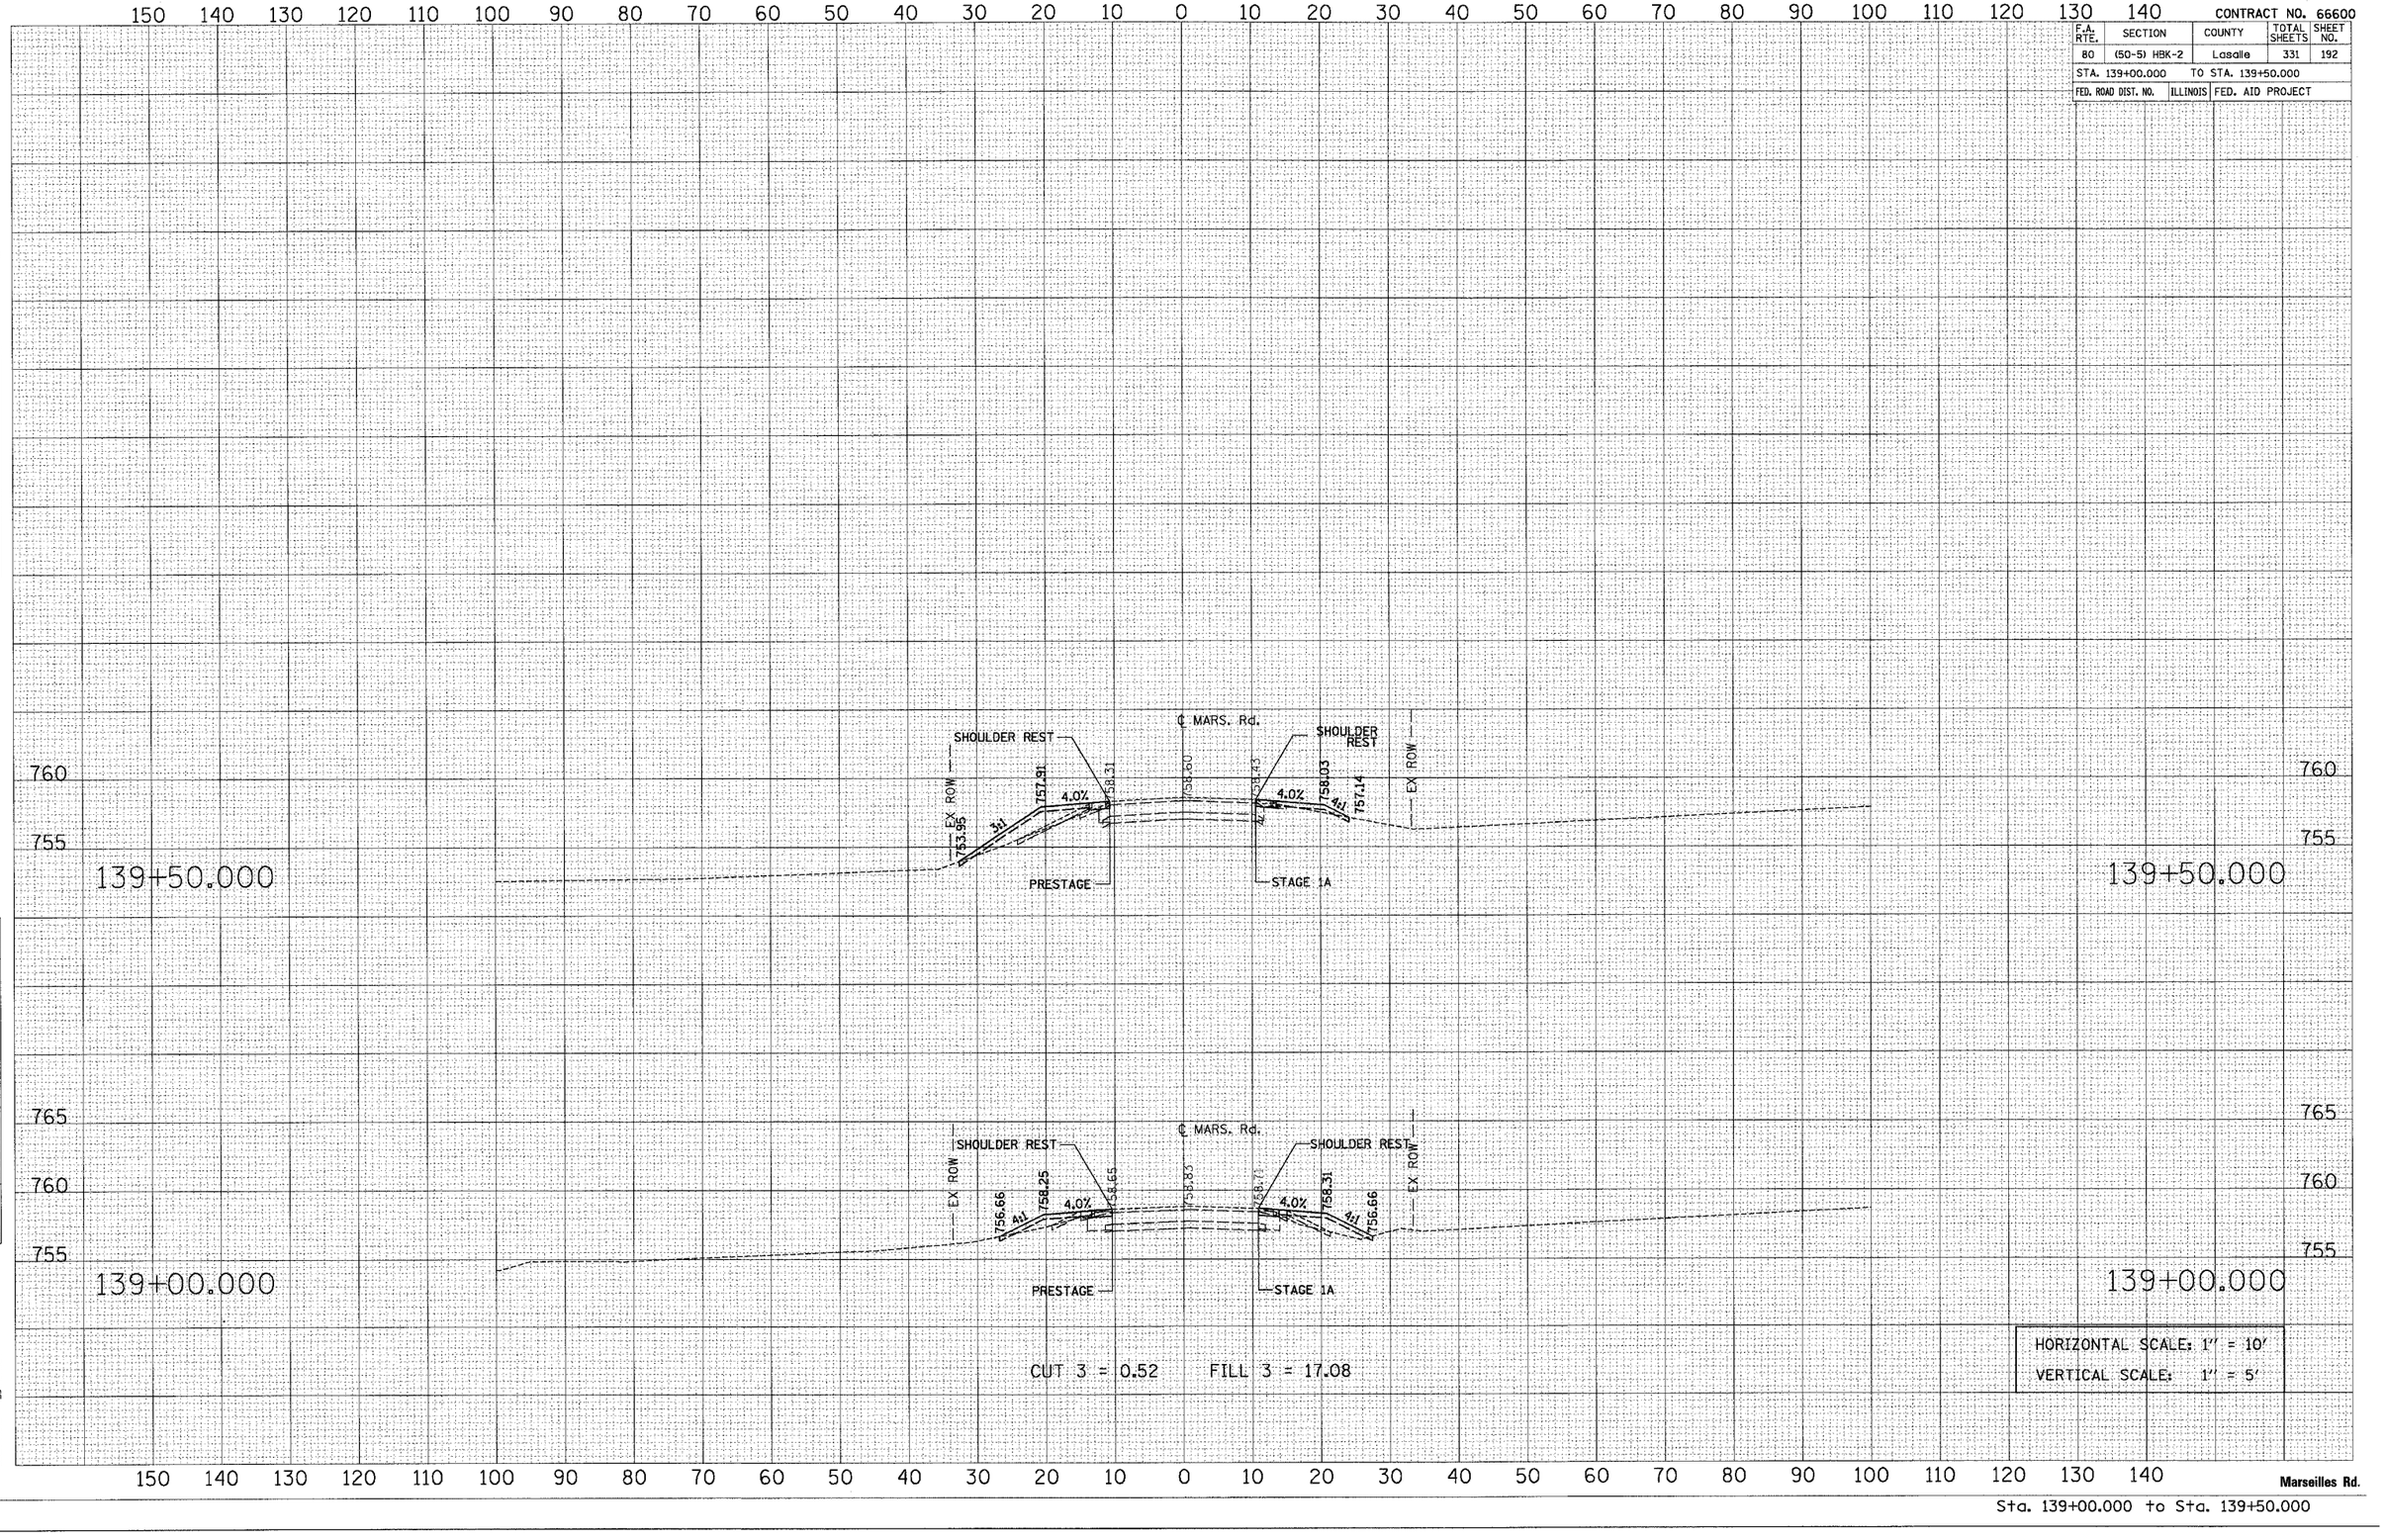


Marseilles Rd.

Sta. 139+00.000 to Sta. 139+50.000

FINAL SURVEY — NOTE BOOK NO. — SURVEYED — PLOTTED — TEMPLATE — AREAS — AREAS CHECKED — BY — DATE

ORIGINAL SURVEY — NOTE BOOK NO. — SURVEYED — PLOTTED — TEMPLATE — AREAS — AREAS CHECKED — BY — DATE

PLOT DATE = 11/7/2007
FILE NAME = mar-seilles_MOD_pxs.pxs
PLOT SCALE = 10.0000 ' / IN.
USER NAME = gysherman