CONTRACT NO. 66600

F.A. RTE.	SECTION	COUNTY	TOTAL SHEETS	SHEET NO.
80	(50-5) HBK-2	Lasalle	331	202
STA. 114+50.000		TO STA. 117+00.000		
FED. ROAD DIST. NO.	ILLINOIS	FED. AID PROJECT		

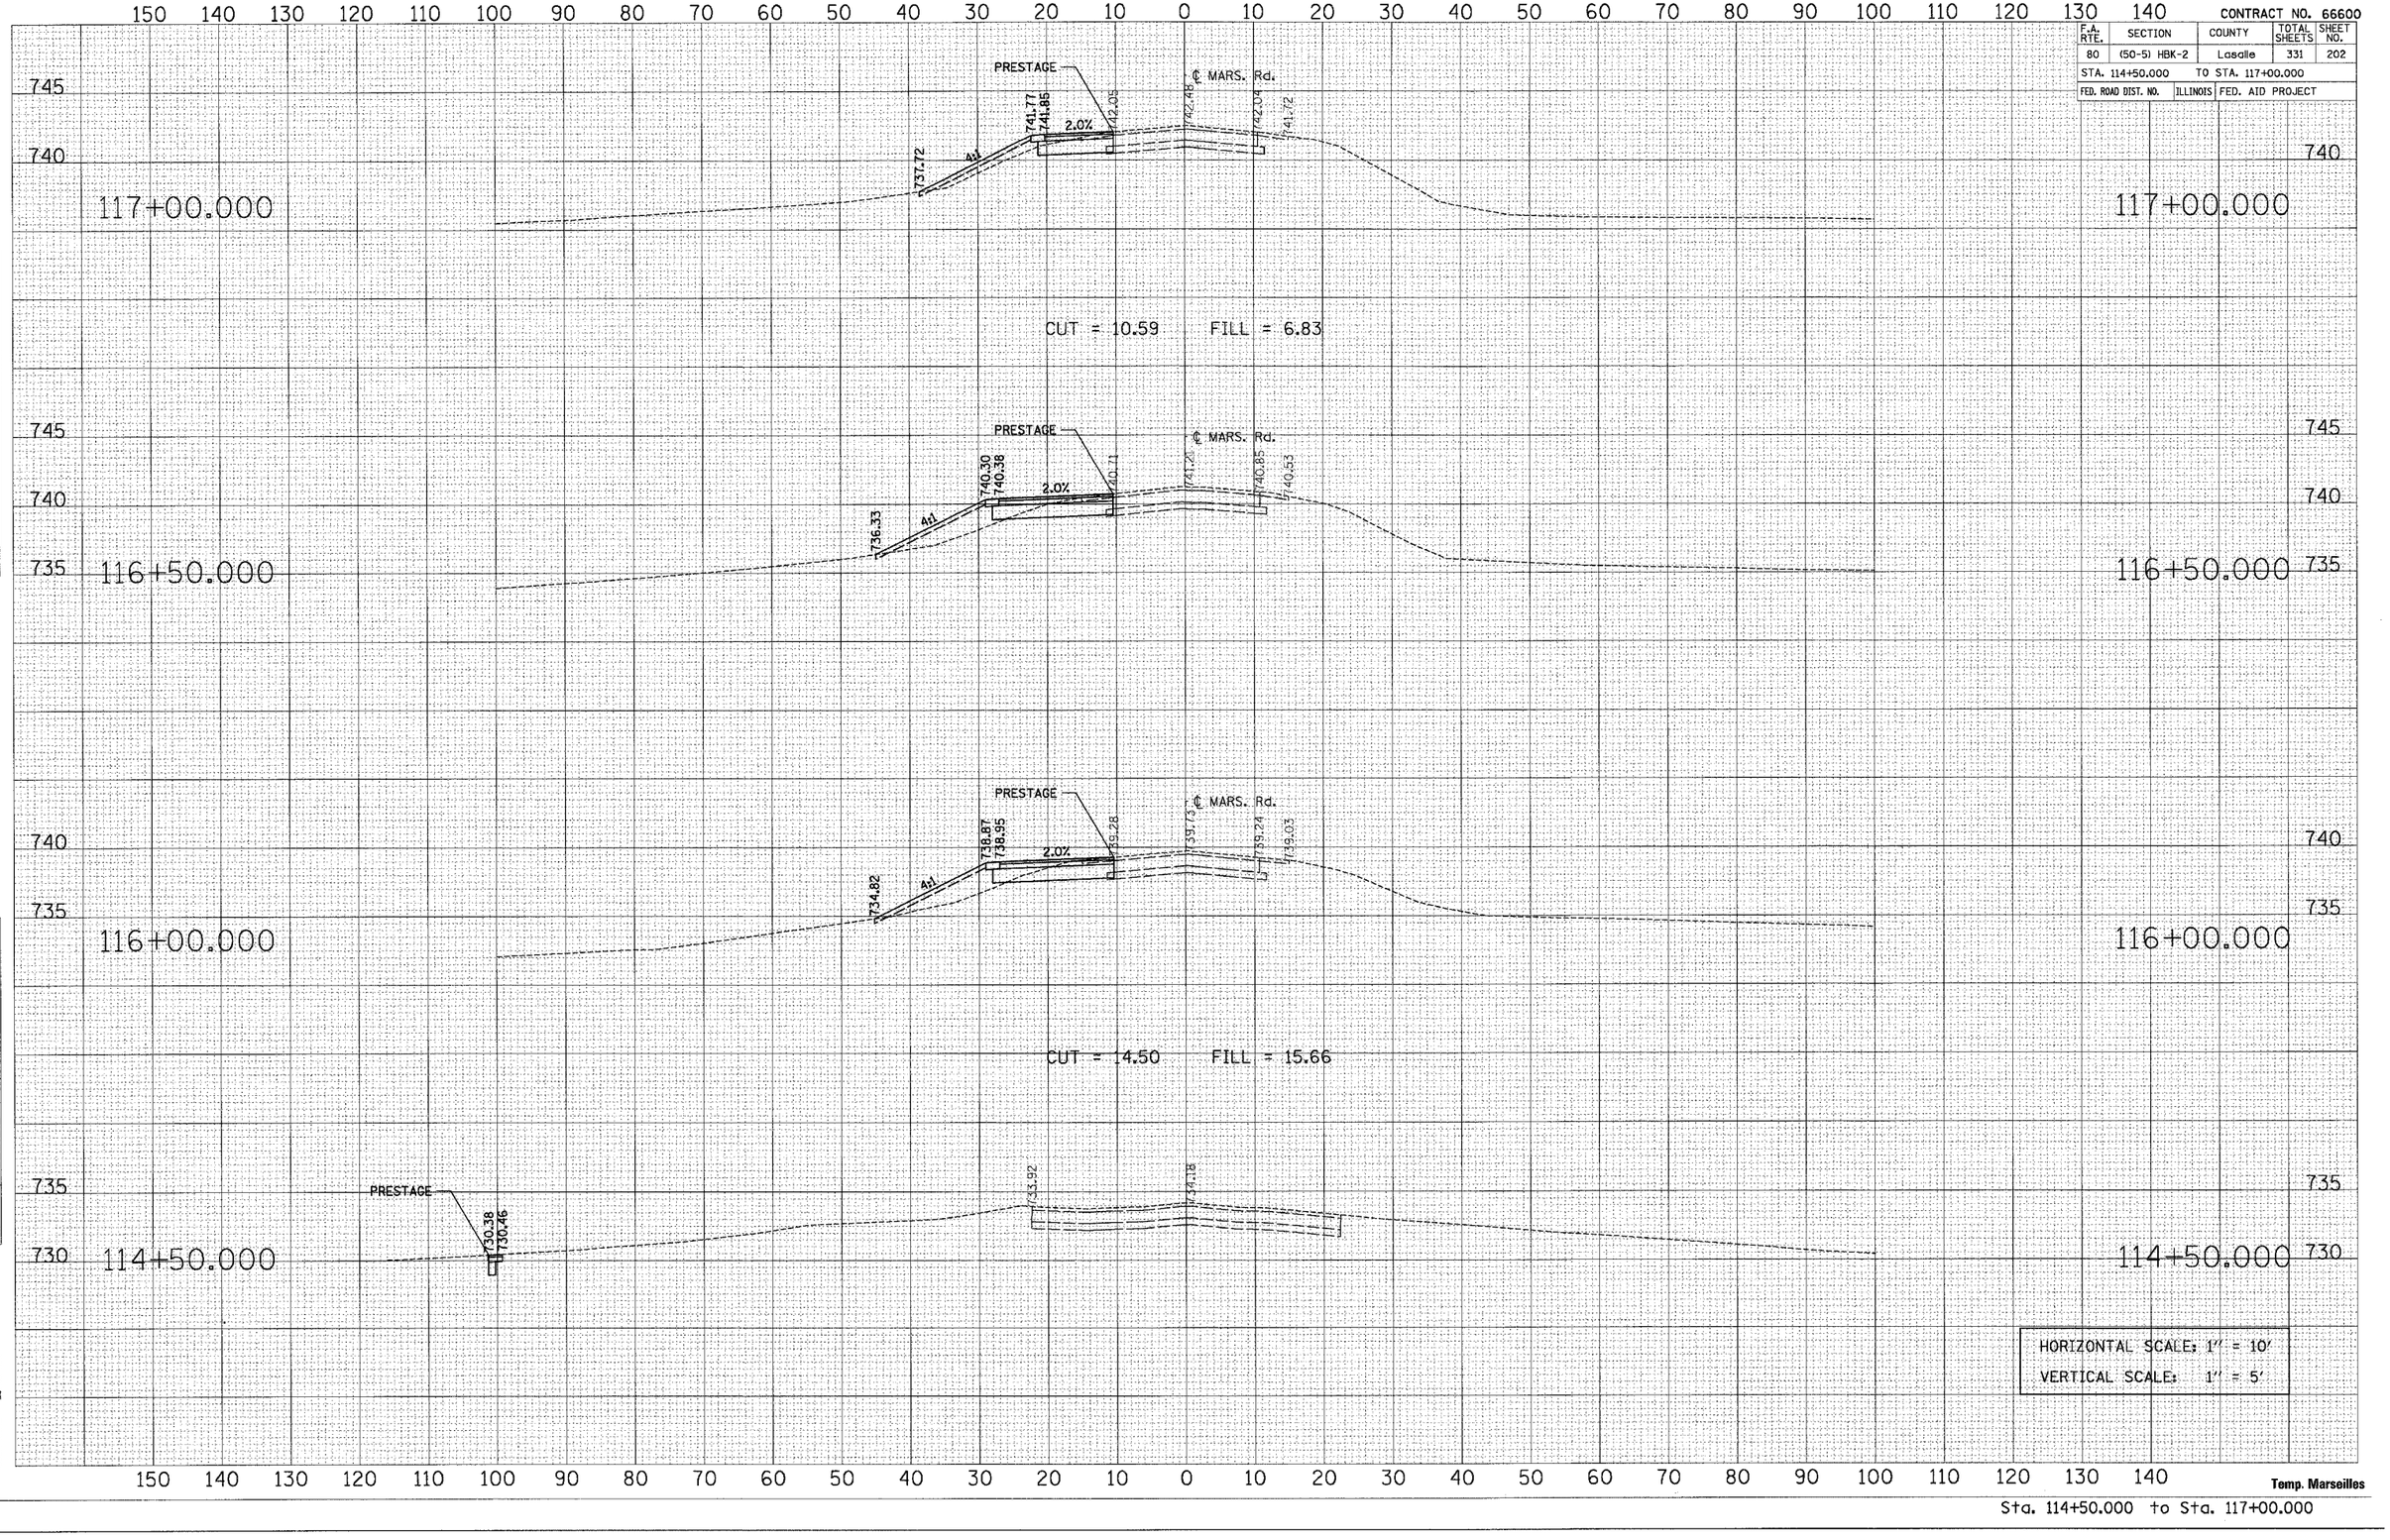

ORIGINAL SURVEY — NOTE BOOK — NO. — SURVEYED — PLOTTED — TOTAL AREAS — AREAS CHECKED — BY — DATE

FINAL SURVEY — NOTE BOOK — NO. — SURVEYED — PLOTTED — TOTAL AREAS — AREAS CHECKED — BY — DATE

PLOT DATE = 11/1/2007
FILE NAME = c:\projects\MARSEL_MOD_prestage.pre
PLOT SCALE = 10.0000 ' / IN.
USER NAME = gpalmer-man

Temp. Marseilles

Sta. 114+50.000 to Sta. 117+00.000