CONTRACT NO. 66600

F.A. RTE.	SECTION	COUNTY	TOTAL SHEETS	SHEET NO.
80	(50-5) HBK-2	Lasalle	331	216
STA. 101+50.000		TO STA. 102+50.000		
FED. ROAD DIST. NO.	ILLINOIS	FED. AID PROJECT		

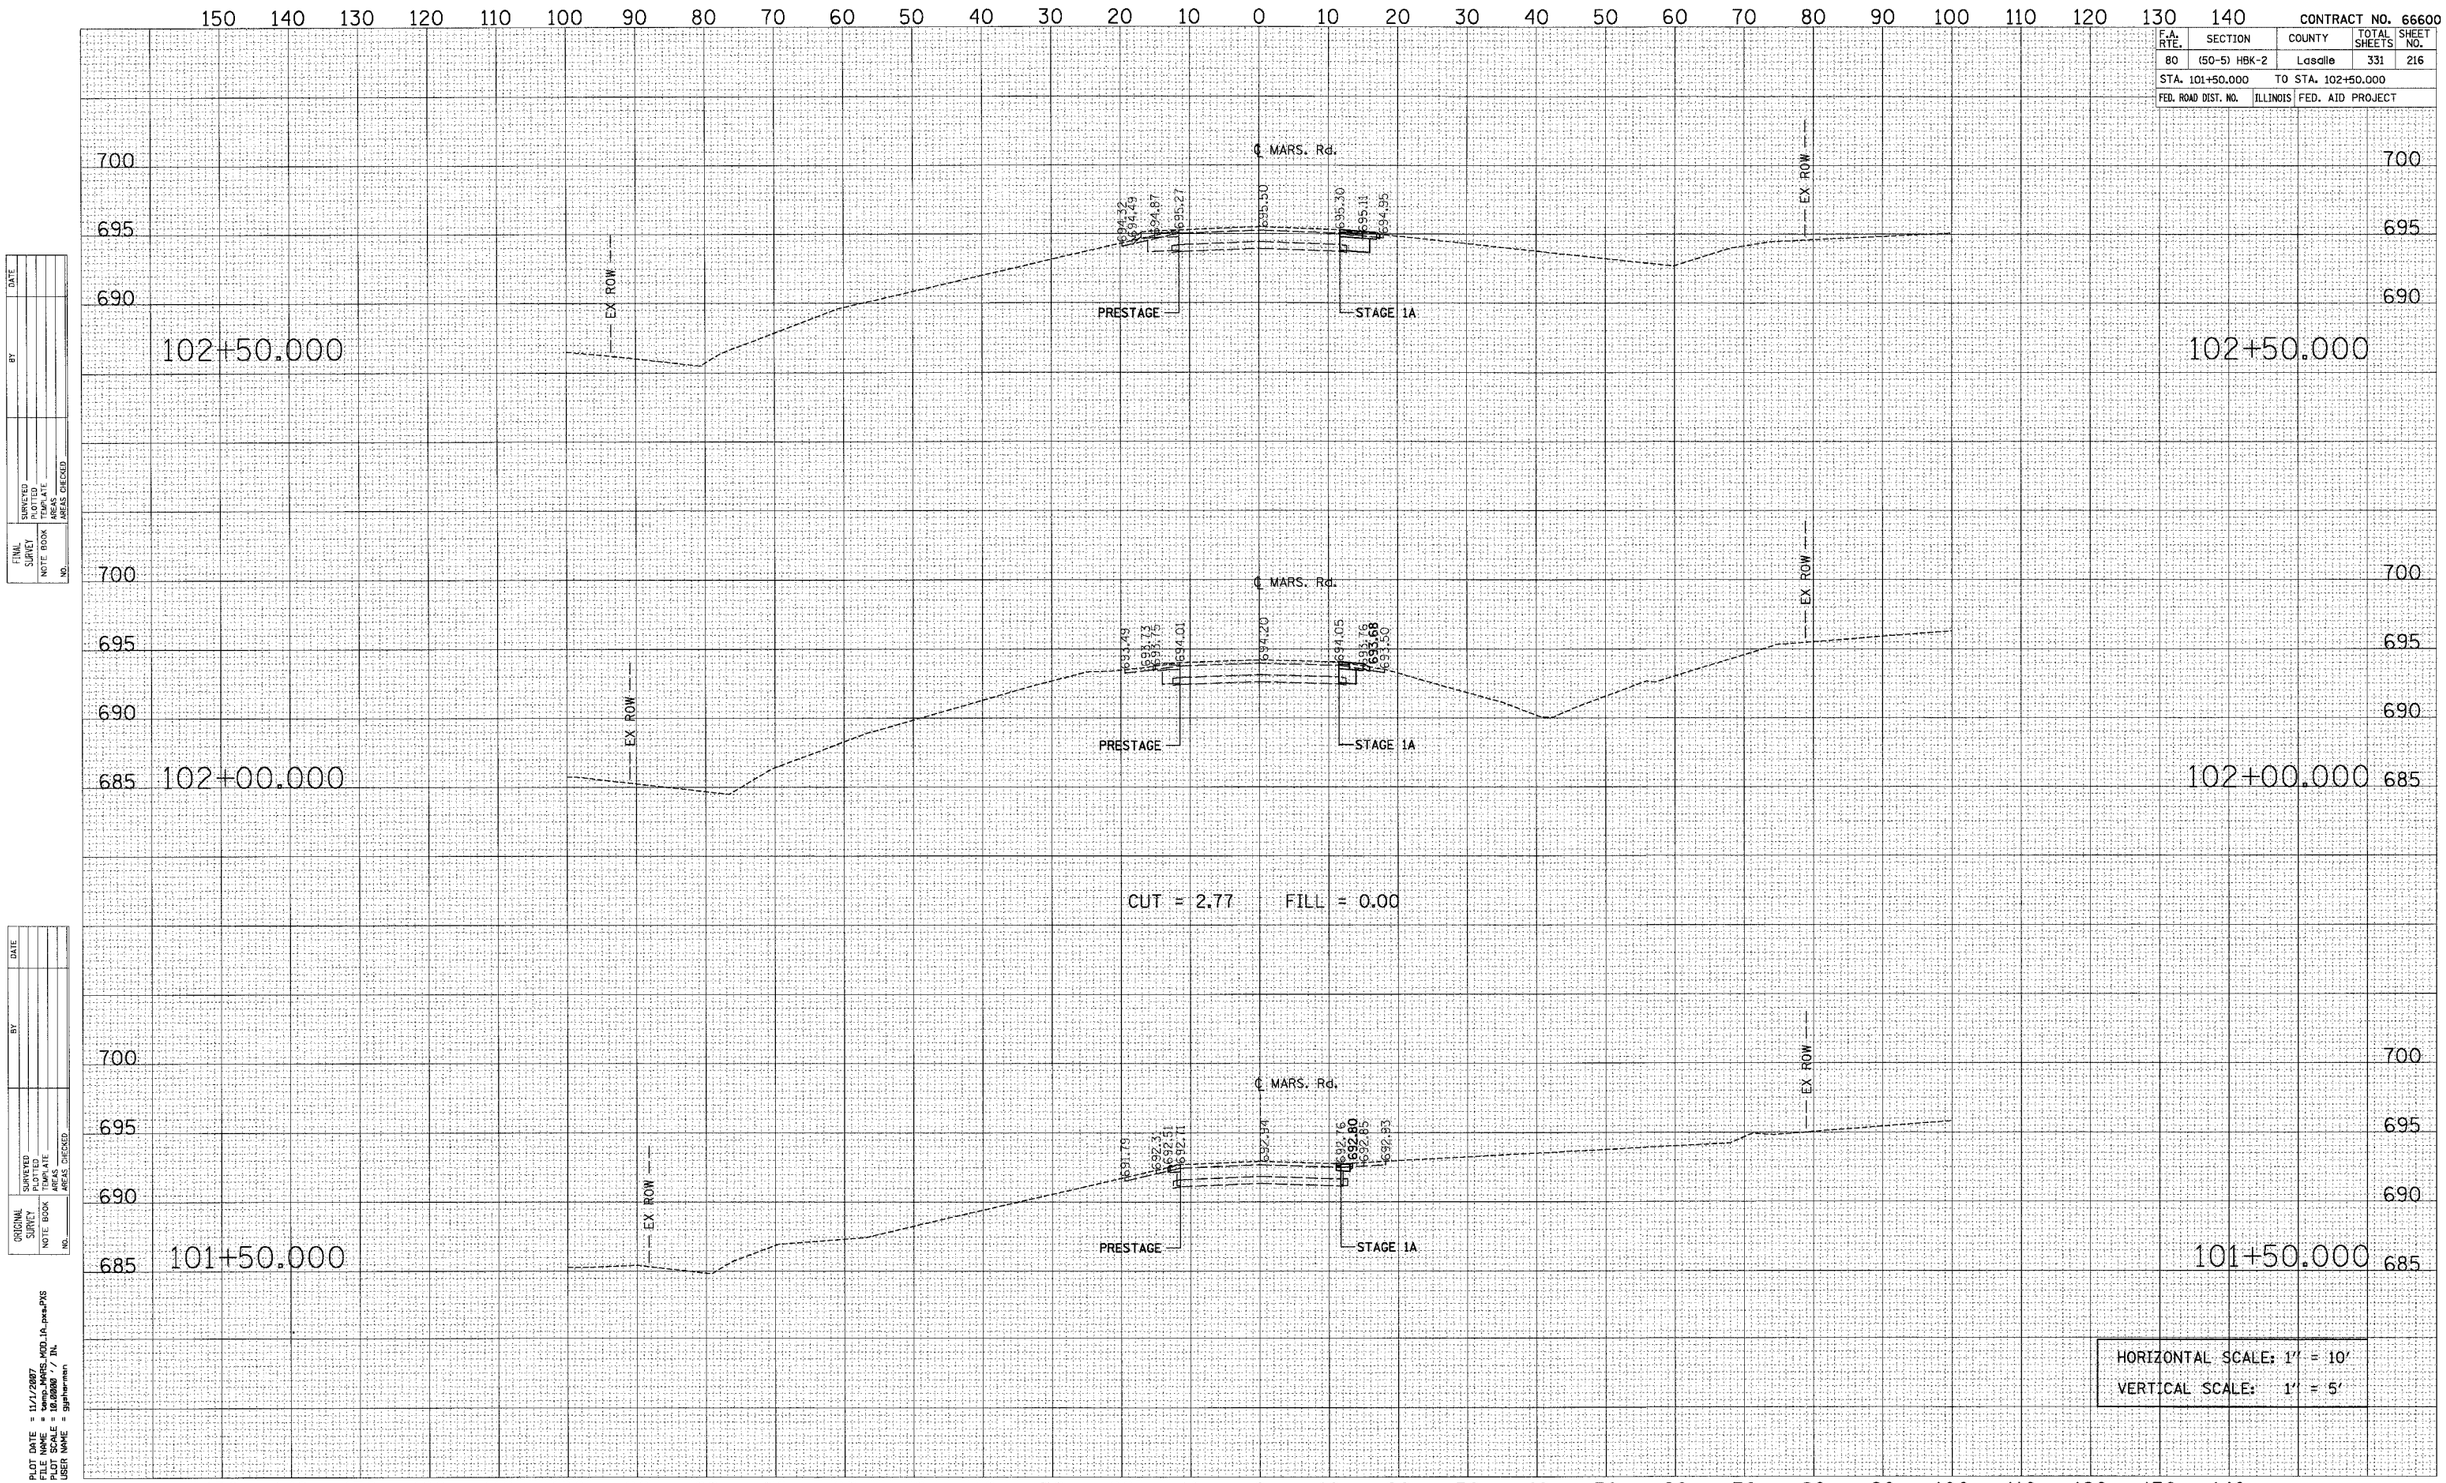

Temp. Marseilles 1A

Sta. 101+50.000 to Sta. 102+50.000

FINAL SURVEY — NOTE BOOK NO. — SURVEYED — PLOTTED — TEMPLATE — AREAS — AREAS CHECKED — BY — DATE

ORIGINAL SURVEY — NOTE BOOK NO. — SURVEYED — PLOTTED — TEMPLATE — AREAS — AREAS CHECKED — BY — DATE

PLOT DATE = 11/1/2007
FILE NAME = temp_MARS_MOD_1A_pxs.PXS
PLOT SCALE = 10.0000 ' / IN.
USER NAME = gysherman