CONTRACT NO. 66600

F.A. RTE.	SECTION	COUNTY	TOTAL SHEETS	SHEET NO.
80	(50-5) HBK-2	Lasalle	331	225

STA. 114+50.000 TO STA. 117+00.000

FED. ROAD DIST. NO. | ILLINOIS | FED. AID PROJECT

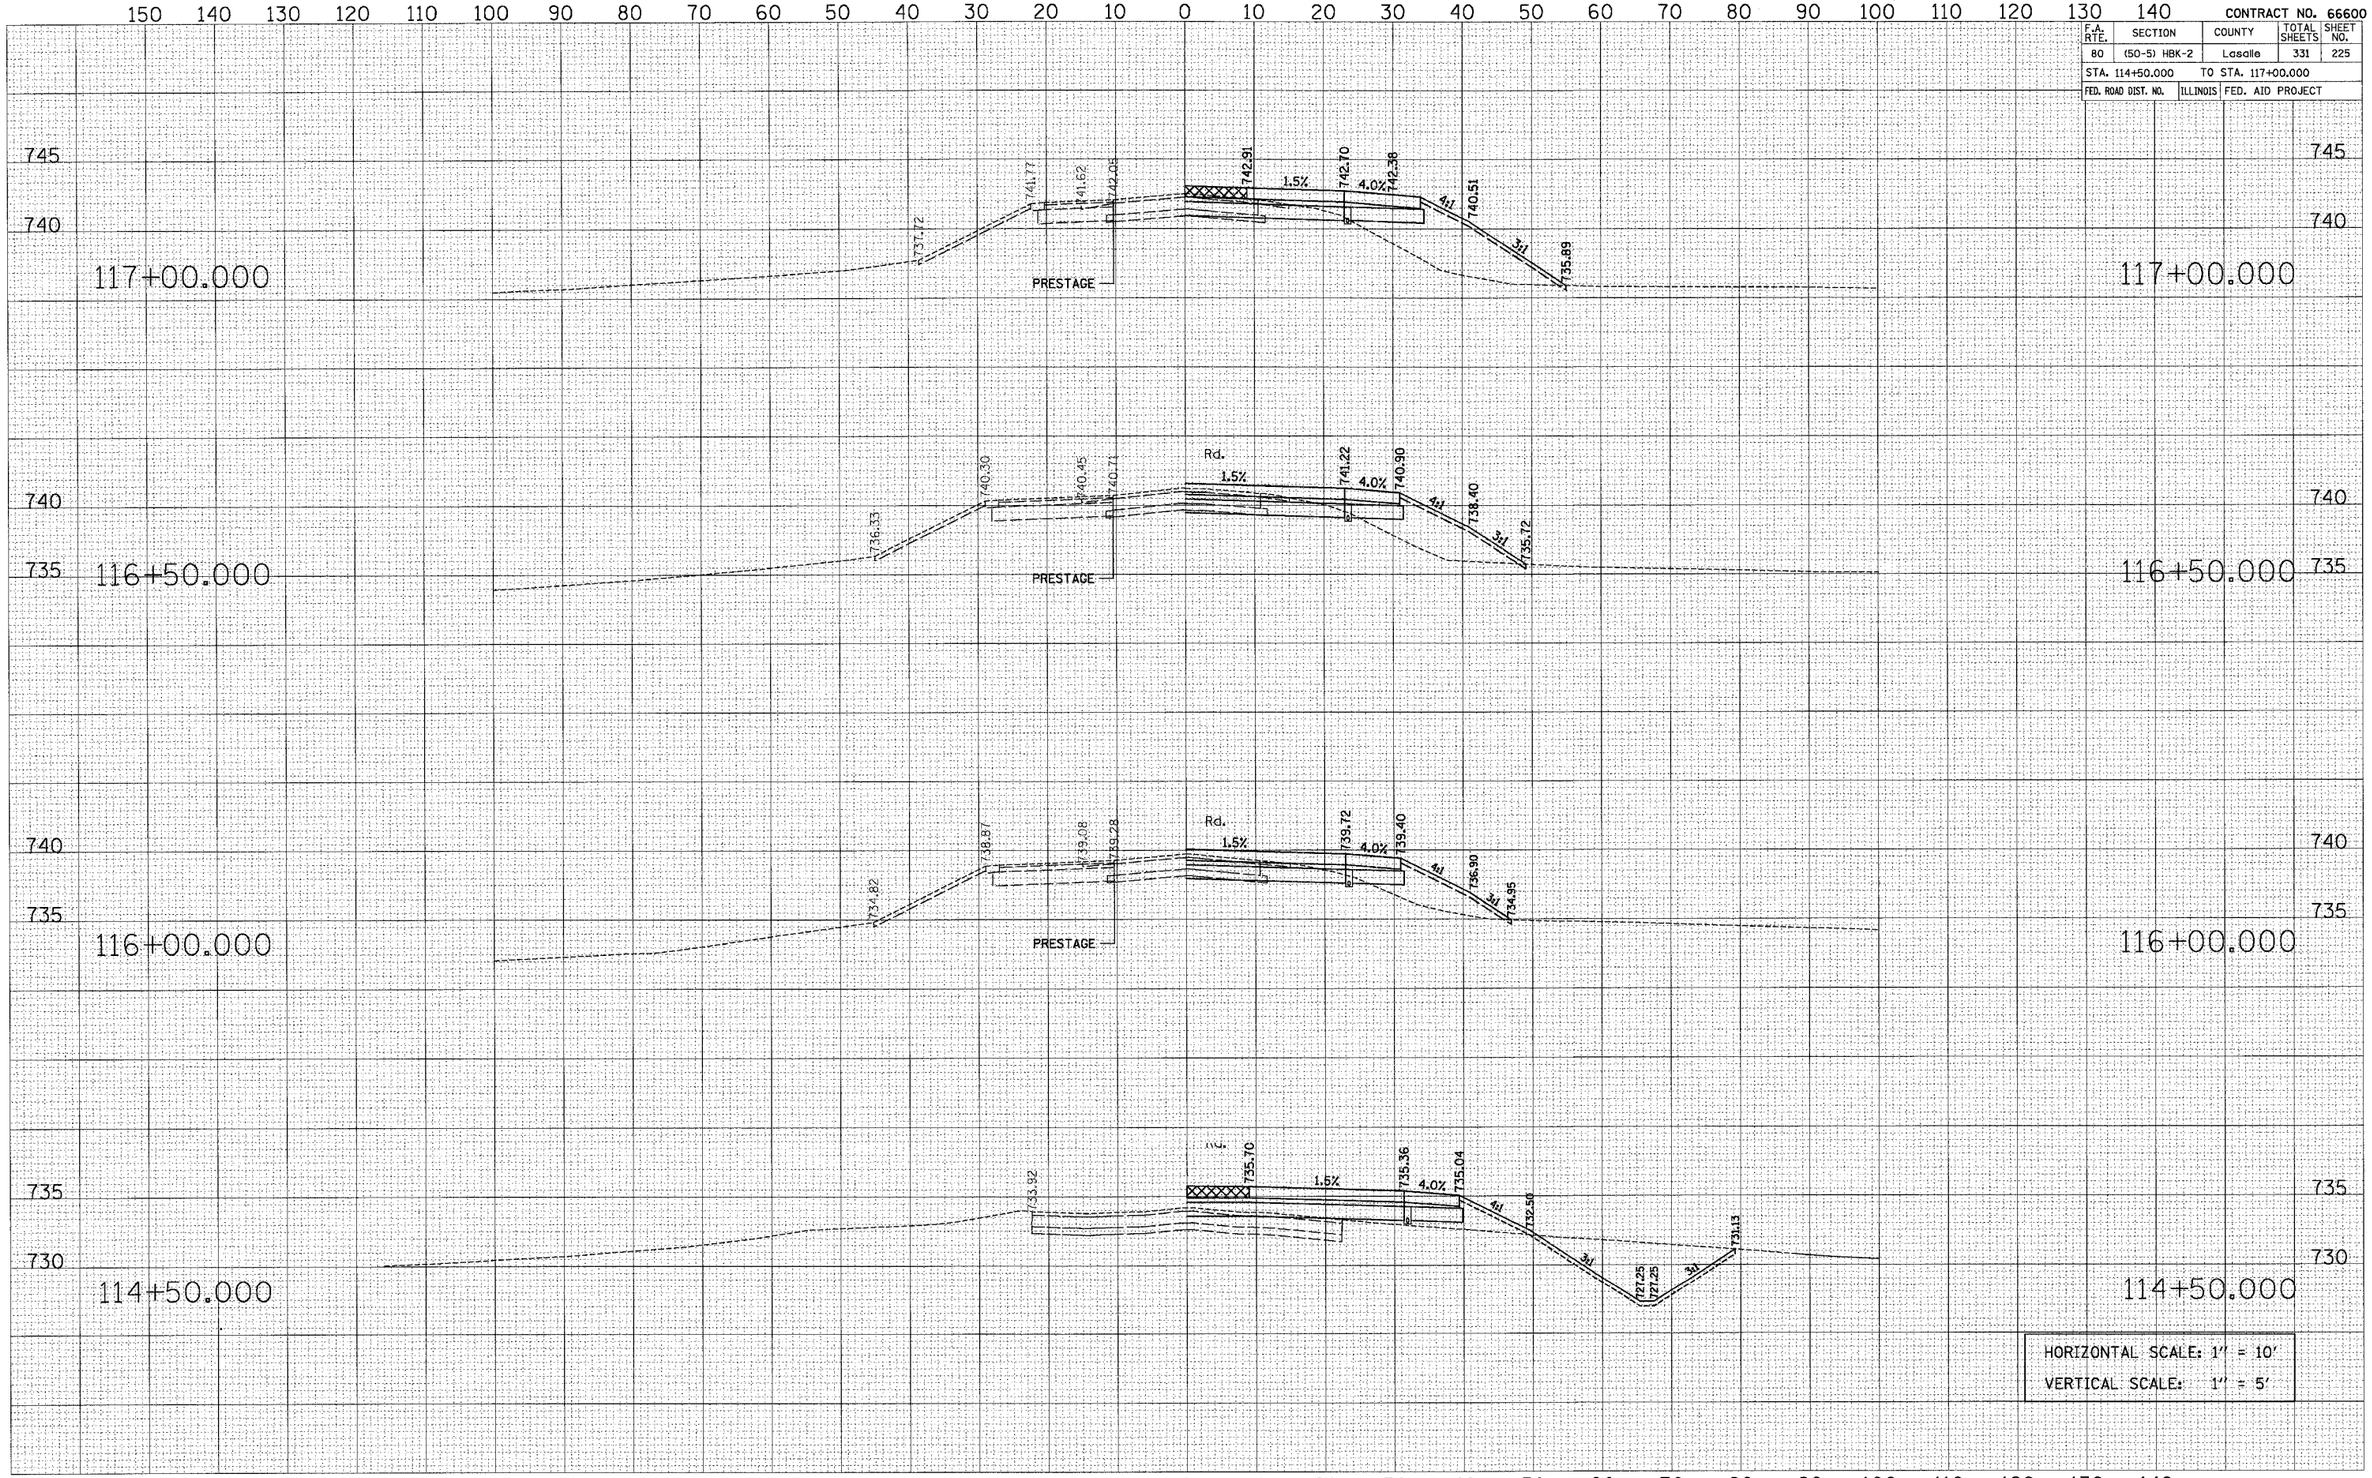

Temp. Marseilles 1A

Sta. 114+50.000 to Sta. 117+00.000

FINAL SURVEY | NOTE BOOK | NO. | SURVEYED | PLOTTED | TEMPLATE | AREAS | AREAS CHECKED | BY | DATE

ORIGINAL SURVEY | NOTE BOOK | NO. | SURVEYED | PLOTTED | TEMPLATE | AREAS | AREAS CHECKED | BY | DATE

PLOT DATE = 11/1/2007
FILE NAME = temp_MARS_MOD_1A_pxs.PXS
PLOT SCALE = 10.0000 ' / IN.
USER NAME = gysherman