CONTRACT NO. 66600

F.A. RTE.	SECTION	COUNTY	TOTAL SHEETS	SHEET NO.
80	(50-5) HBK-2	Lasalle	331	232
STA. 126+50.000	TO STA. 127+50.000			
FED. ROAD DIST. NO.	ILLINOIS	FED. AID PROJECT		

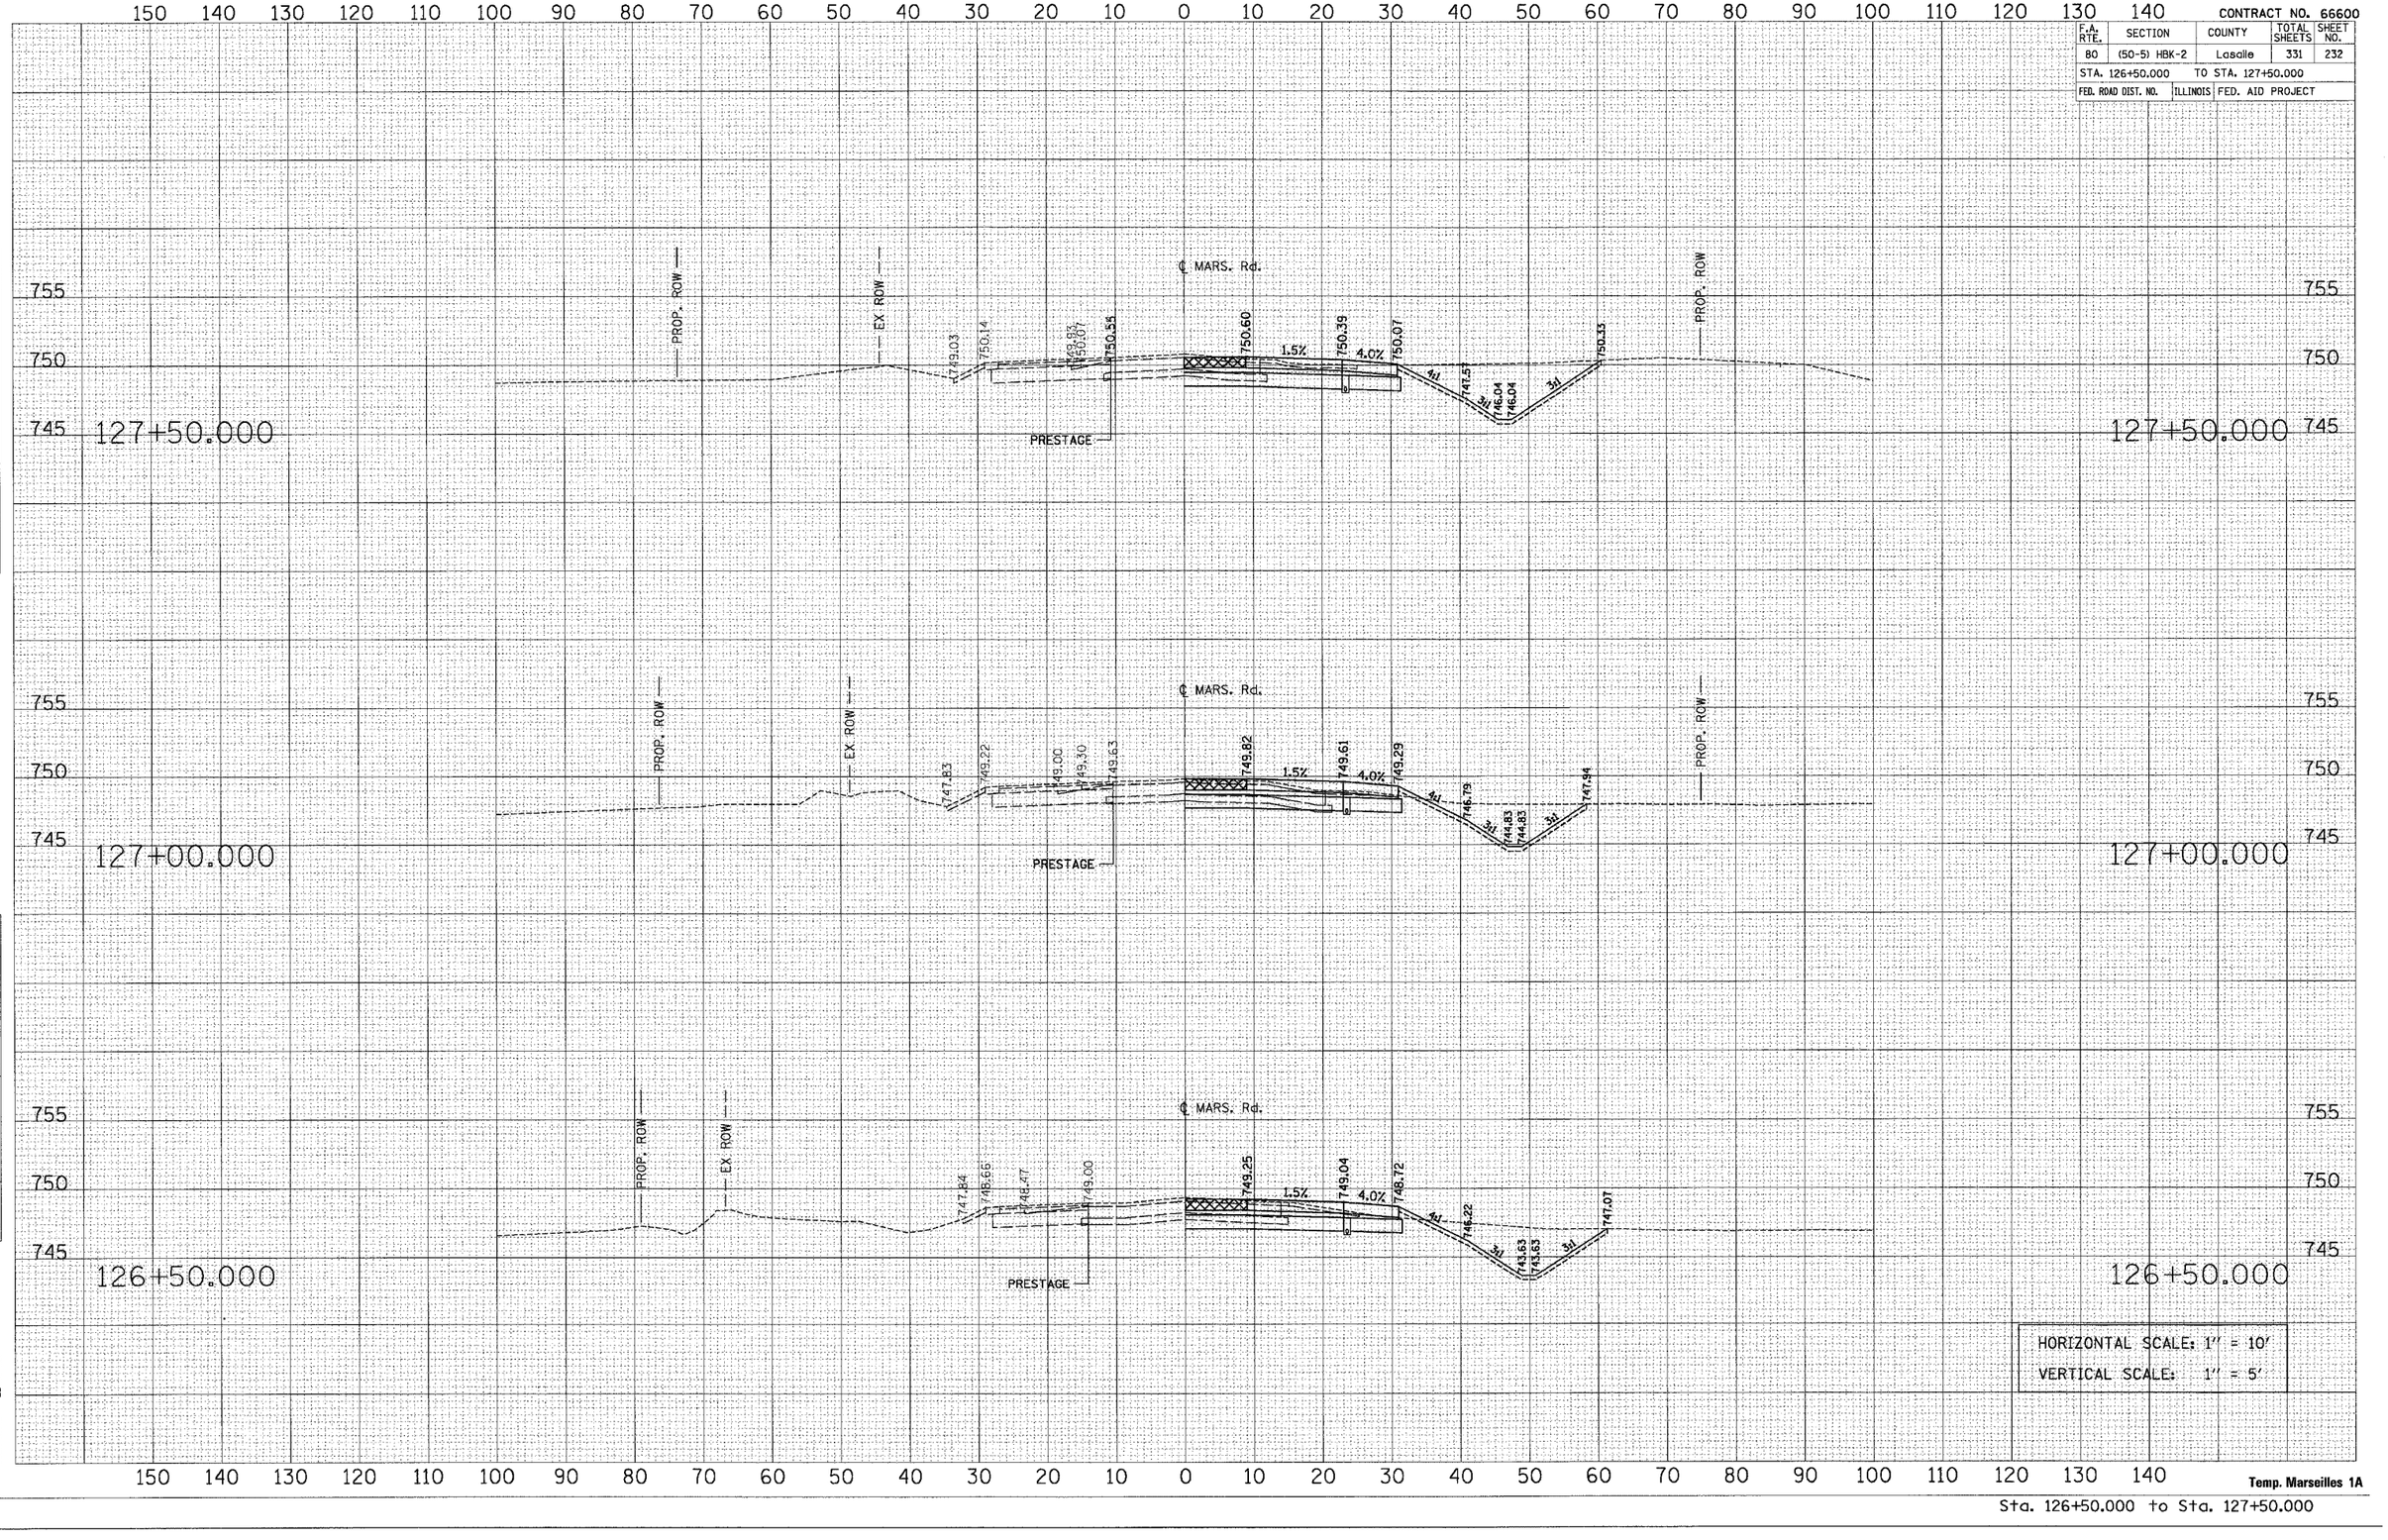

HORIZONTAL SCALE: 1" = 10'
VERTICAL SCALE: 1" = 5'

Temp. Marseilles 1A

Sta. 126+50.000 to Sta. 127+50.000

ORIGINAL SURVEY | FINAL SURVEY
NOTE BOOK
NO.
SURVEYED | PLOTTED | DRAWN | TRACED | AREAS | AREAS CHECKED
BY
DATE

PLOT DATE = 11/1/2007
FILE NAME = c:\projects\MARS_MOD_1A_pxs.PXS
PLOT SCALE = 10.0000 ' / IN.
USER NAME = gatherman