CONTRACT NO. 66600

F.A. RTE.	SECTION	COUNTY	TOTAL SHEETS	SHEET NO.
80	(50-5) HBK-2	Lasalle	331	255

STA. 220+00.000 TO STA. 221+50.000

FED. ROAD DIST. NO. | ILLINOIS | FED. AID PROJECT

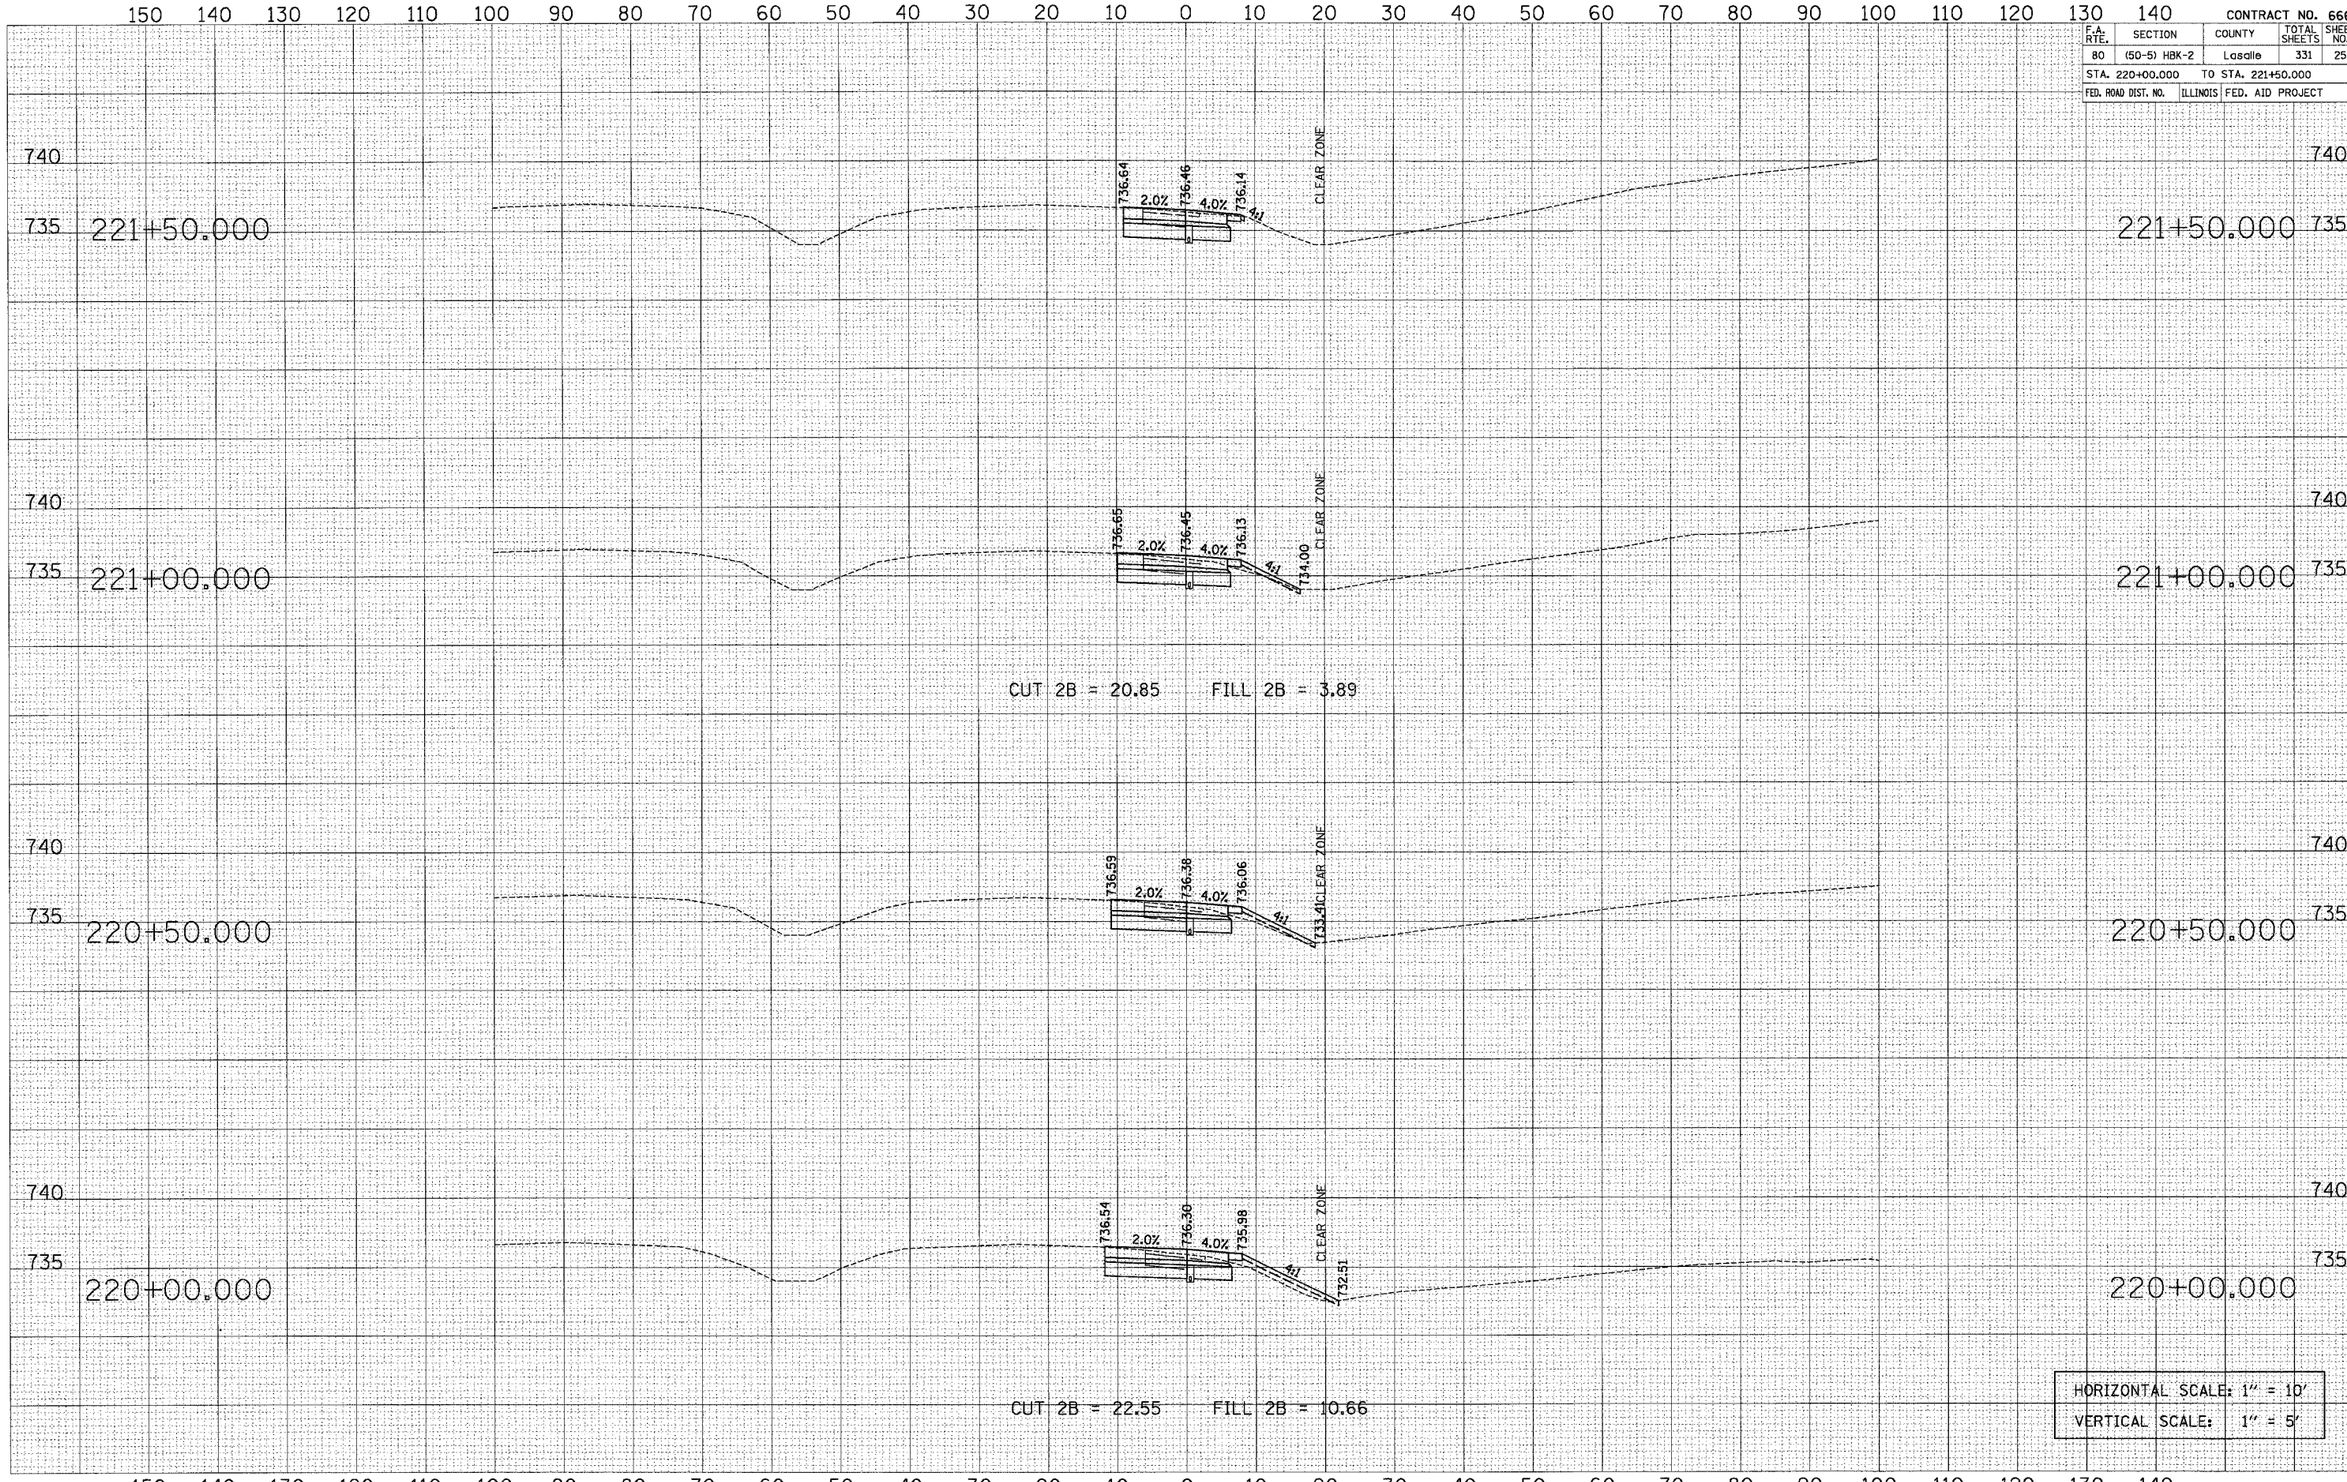

FINAL SURVEY | NOTE BOOK NO. | SURVEYED | PLOTTED | TEMPLATE | AREAS | AREAS CHECKED | BY | DATE

ORIGINAL SURVEY | NOTE BOOK NO. | SURVEYED | PLOTTED | TEMPLATE | AREAS | AREAS CHECKED | BY | DATE

PLOT DATE = 11/1/2007
FILE NAME = ramp_A.pxs-pxs
PLOT SCALE = 10.0000 ' / IN.
USER NAME = gysherman

Ramp A

Sta. 220+00.000 to Sta. 221+50.000