CONTRACT NO. 66607

EarthTech
A Tyco International Ltd. Company

| F.A.P. RTE. | SECTION | COUNTY | TOTAL SHEETS | SHEET NO. |
|---|---|---|---|---|
| 786 | (109) BR | LASALLE | 351 | 145 |
| STA. 66+00.00 | | TO STA. 67+62.59 | | |
| FED. ROAD DIST. NO. | ILLINOIS | FED. AID PROJECT | | |

# ILLINOIS ROUTE 170 NORTH STAGE III - PHASE 1

| FINAL SURVEY | SURVEYED | BY | DATE |
|---|---|---|---|
| NOTE BOOK | PLOTTED | | |
| NO. | TEMPLATE | | |
| | AREAS | | |
| | AREAS CHECKED | | |

| ORIGINAL SURVEY | SURVEYED | BY | DATE |
|---|---|---|---|
| NOTE BOOK | PLOTTED | | |
| | TEMPLATE | | |
| NO. | AREAS | | |
| | AREAS CHECKED | | |
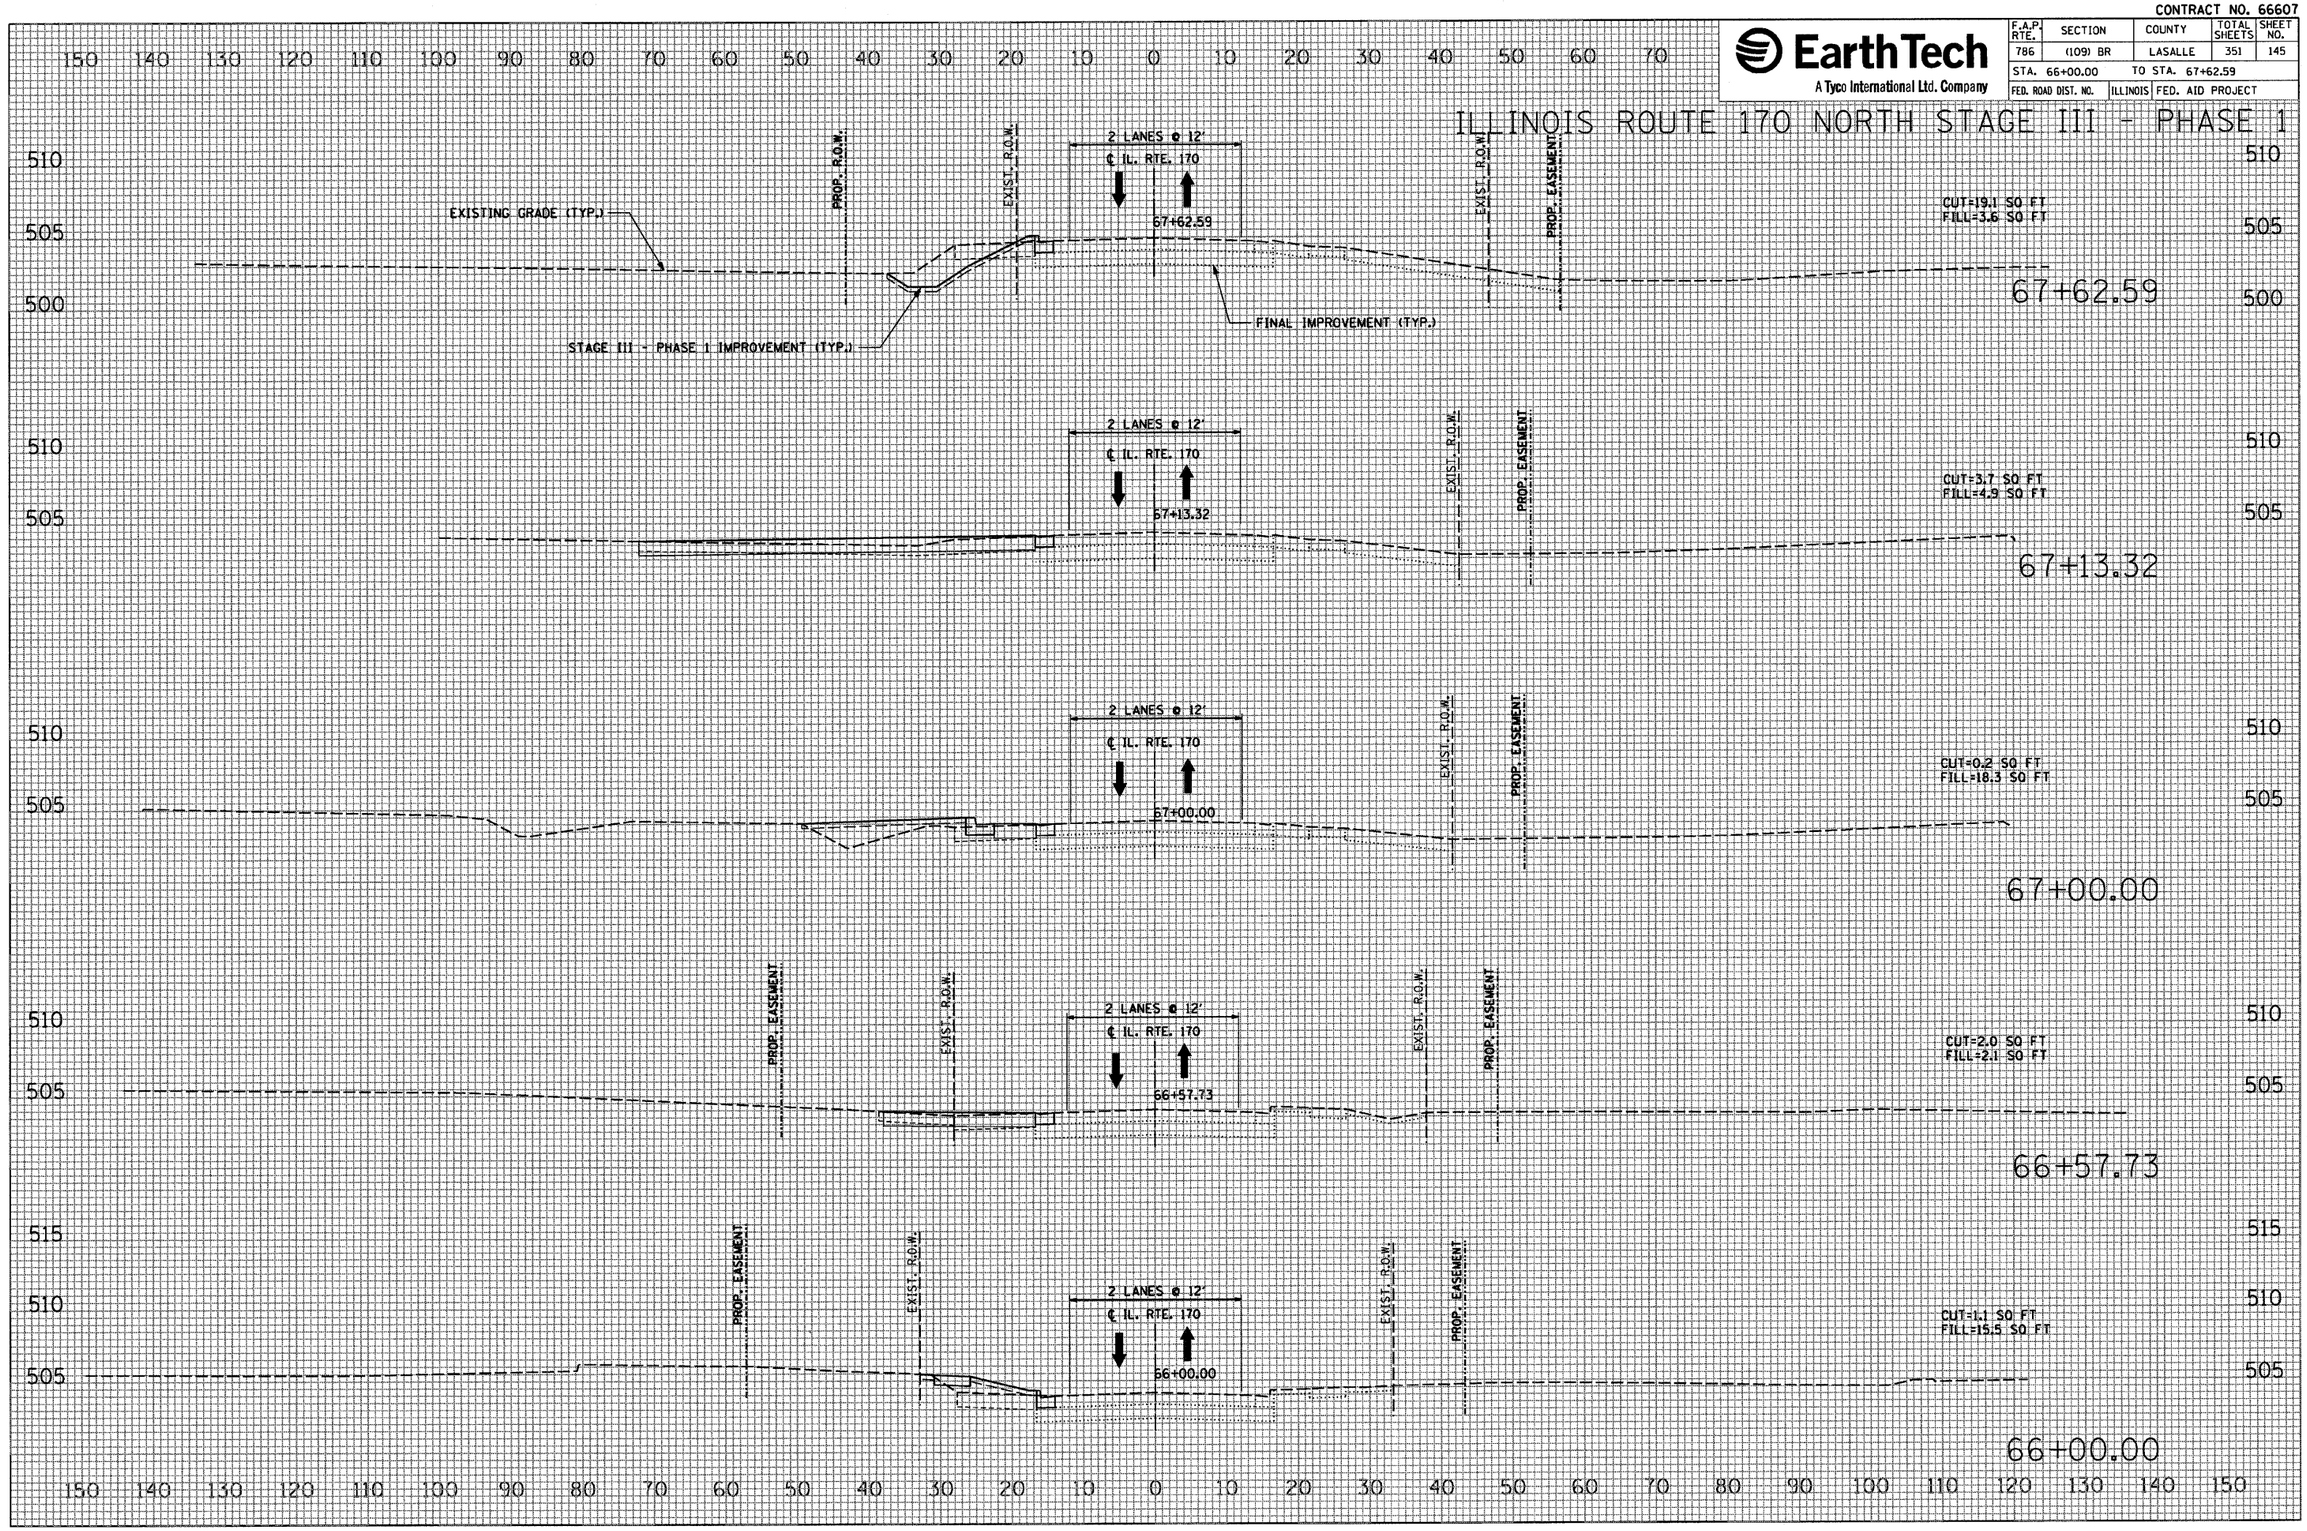
PLOT DATE = 10/4/2007
FILE NAME = #FILE1#
PLOT SCALE = #SCALE#
USER NAME = project