CONTRACT NO. 66607

EarthTech
A Tyco International Ltd. Company

F.A.P RTE.	SECTION	COUNTY	TOTAL SHEETS	SHEET NO.
786	(109) BR	LASALLE	351	306
STA. 72+00.00		TO STA. 73+00.00		
FED. ROAD DIST. NO.	ILLINOIS	FED. AID PROJECT		

ILLINOIS ROUTE 170

FINAL SURVEY	SURVEYED	BY	DATE
	PLOTTED		
NOTE BOOK	TOPO ADJ.		
	AREAS		
NO.	AREAS CHECKED		

ORIGINAL SURVEY	SURVEYED	BY	DATE
	PLOTTED		
NOTE BOOK	TOPO ADJ.		
	AREAS		
NO.	AREAS CHECKED		
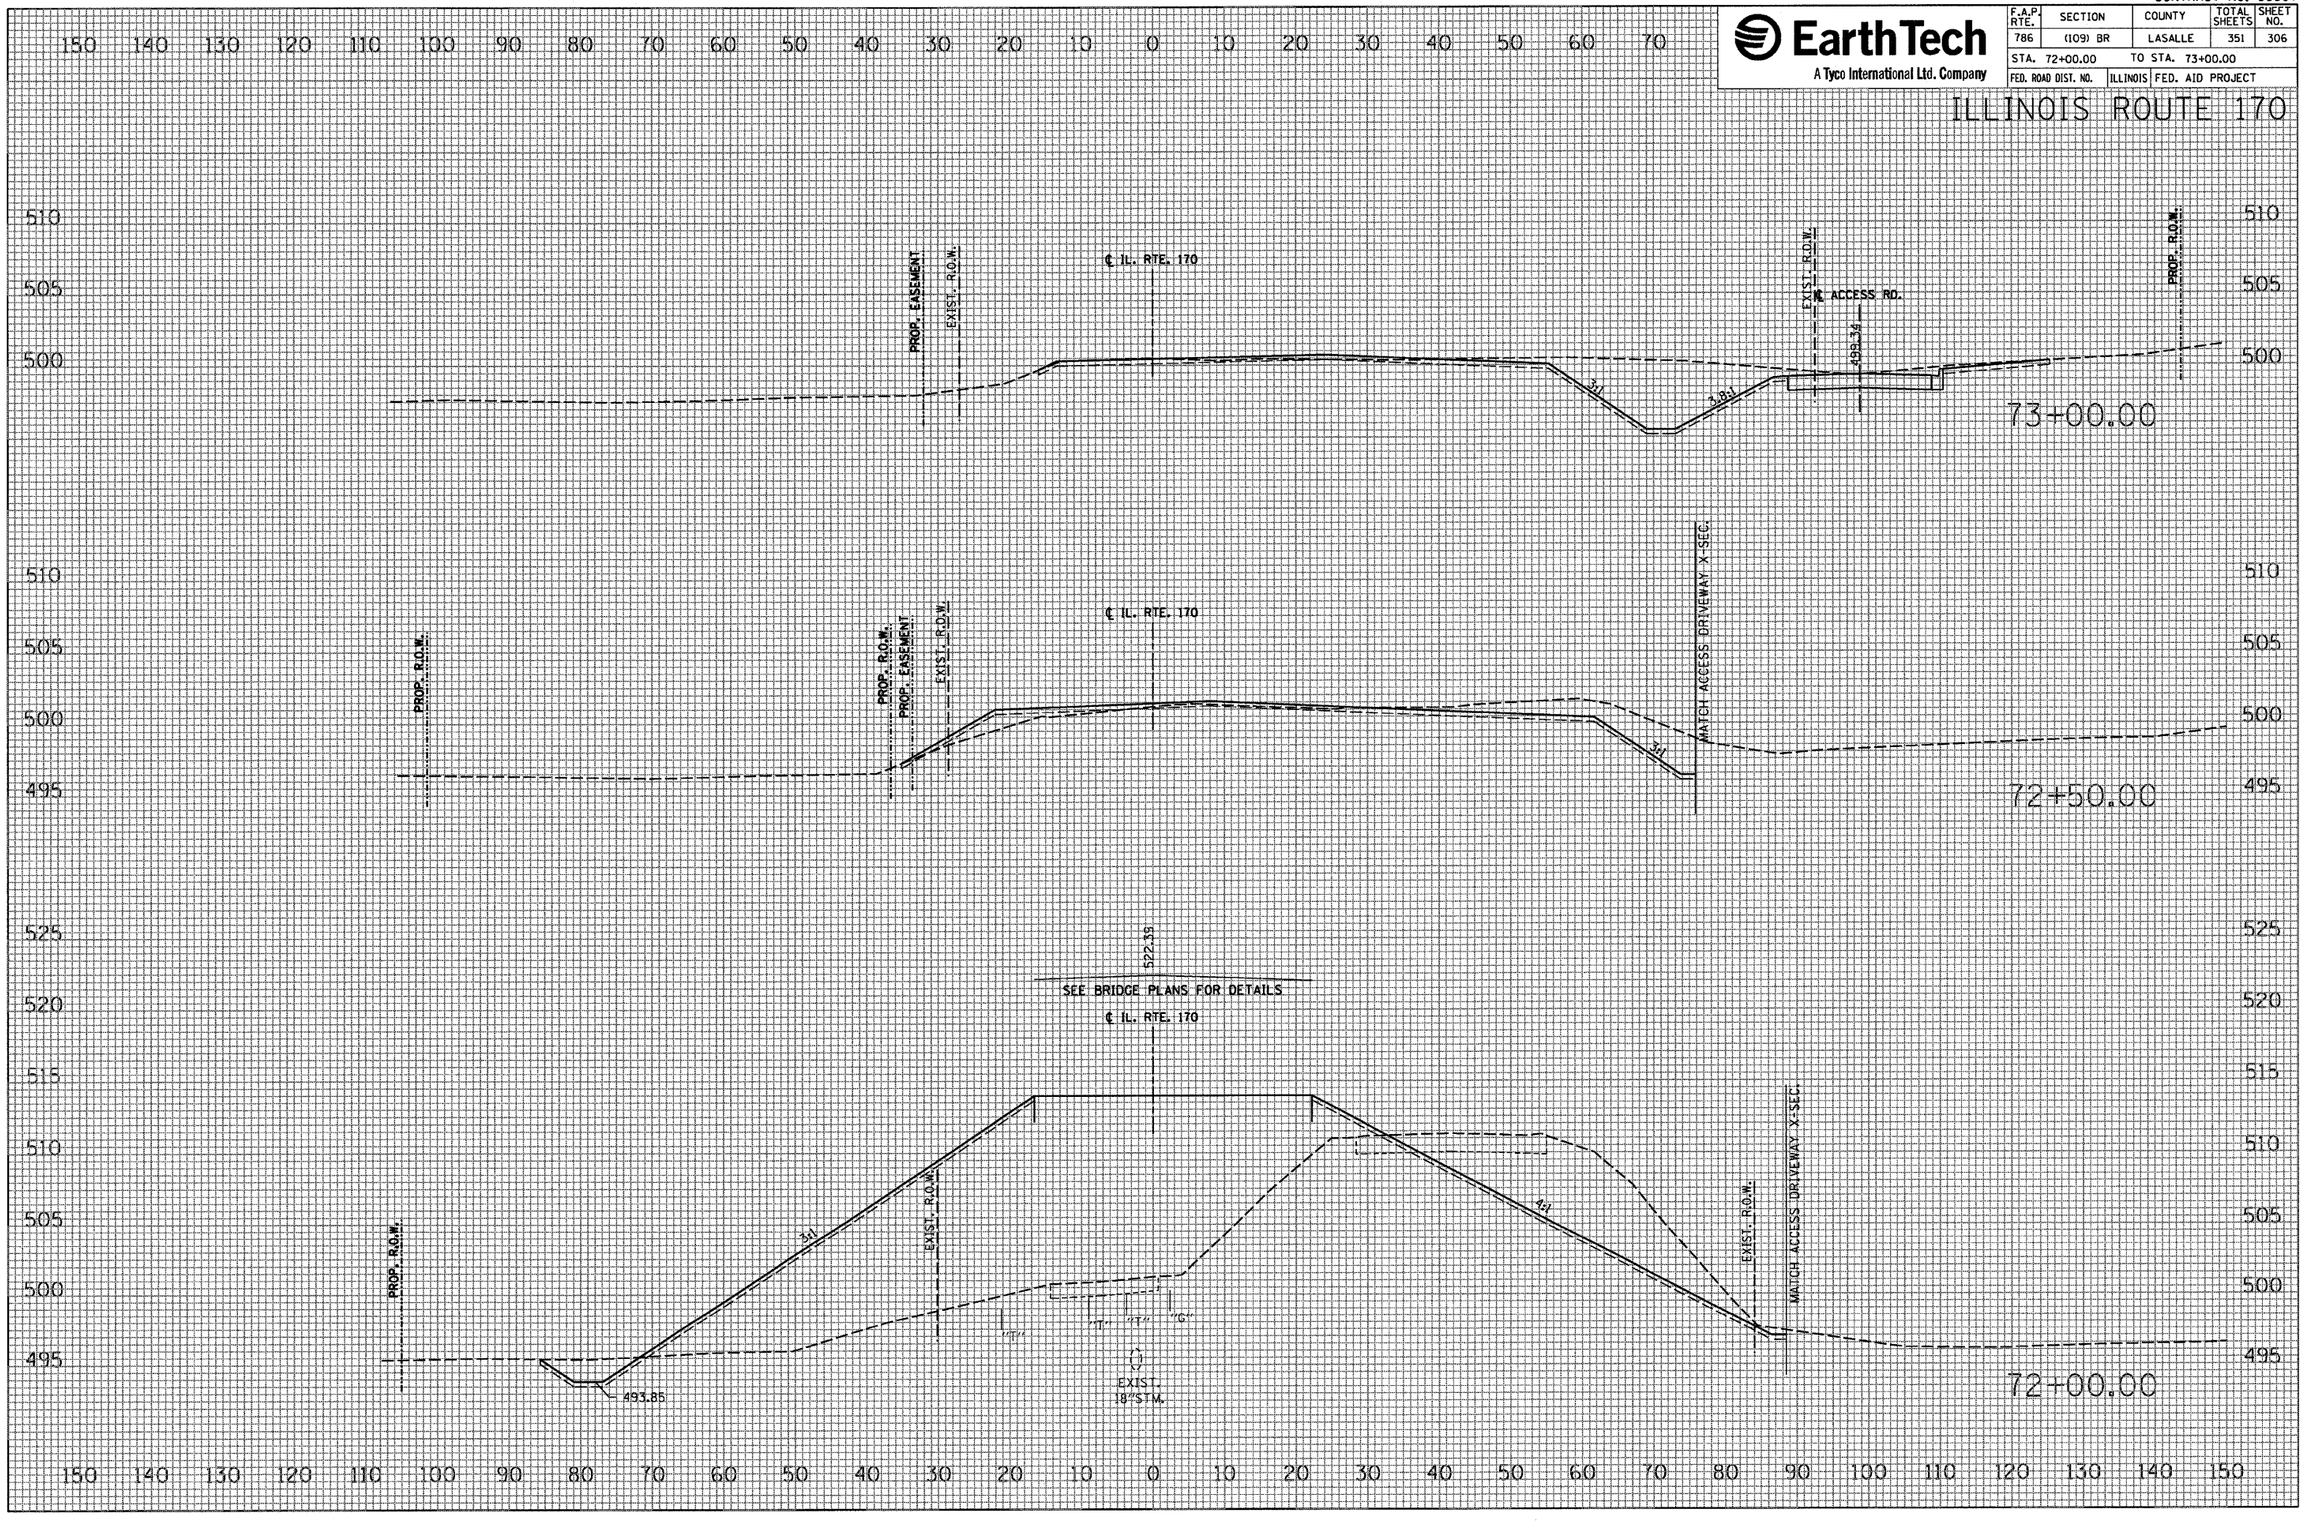
PLOT DATE = 10/4/2007
FILE NAME = $FILE$
PLOT SCALE = $SCALE$
USER NAME = project