CONTRACT NO. 66607

EarthTech
A Tyco International Ltd. Company

F.A.P. RTE.	SECTION	COUNTY	TOTAL SHEETS	SHEET NO.
786	(109) BR	LASALLE	351	310
STA. 84+00.00		TO STA. 86+00.00		
FED. ROAD DIST. NO.	ILLINOIS	FED. AID PROJECT		

ILLINOIS ROUTE 170

ORIGINAL SURVEY	BY	DATE
SURVEYED		
PLOTTED		
TOPO AVE.		
NOTE BOOK		
AREAS		
NO.	AREAS CHECKED	

FINAL SURVEY	BY	DATE
SURVEYED		
PLOTTED		
TOPO AVE.		
NOTE BOOK		
AREAS		
NO.	AREAS CHECKED	

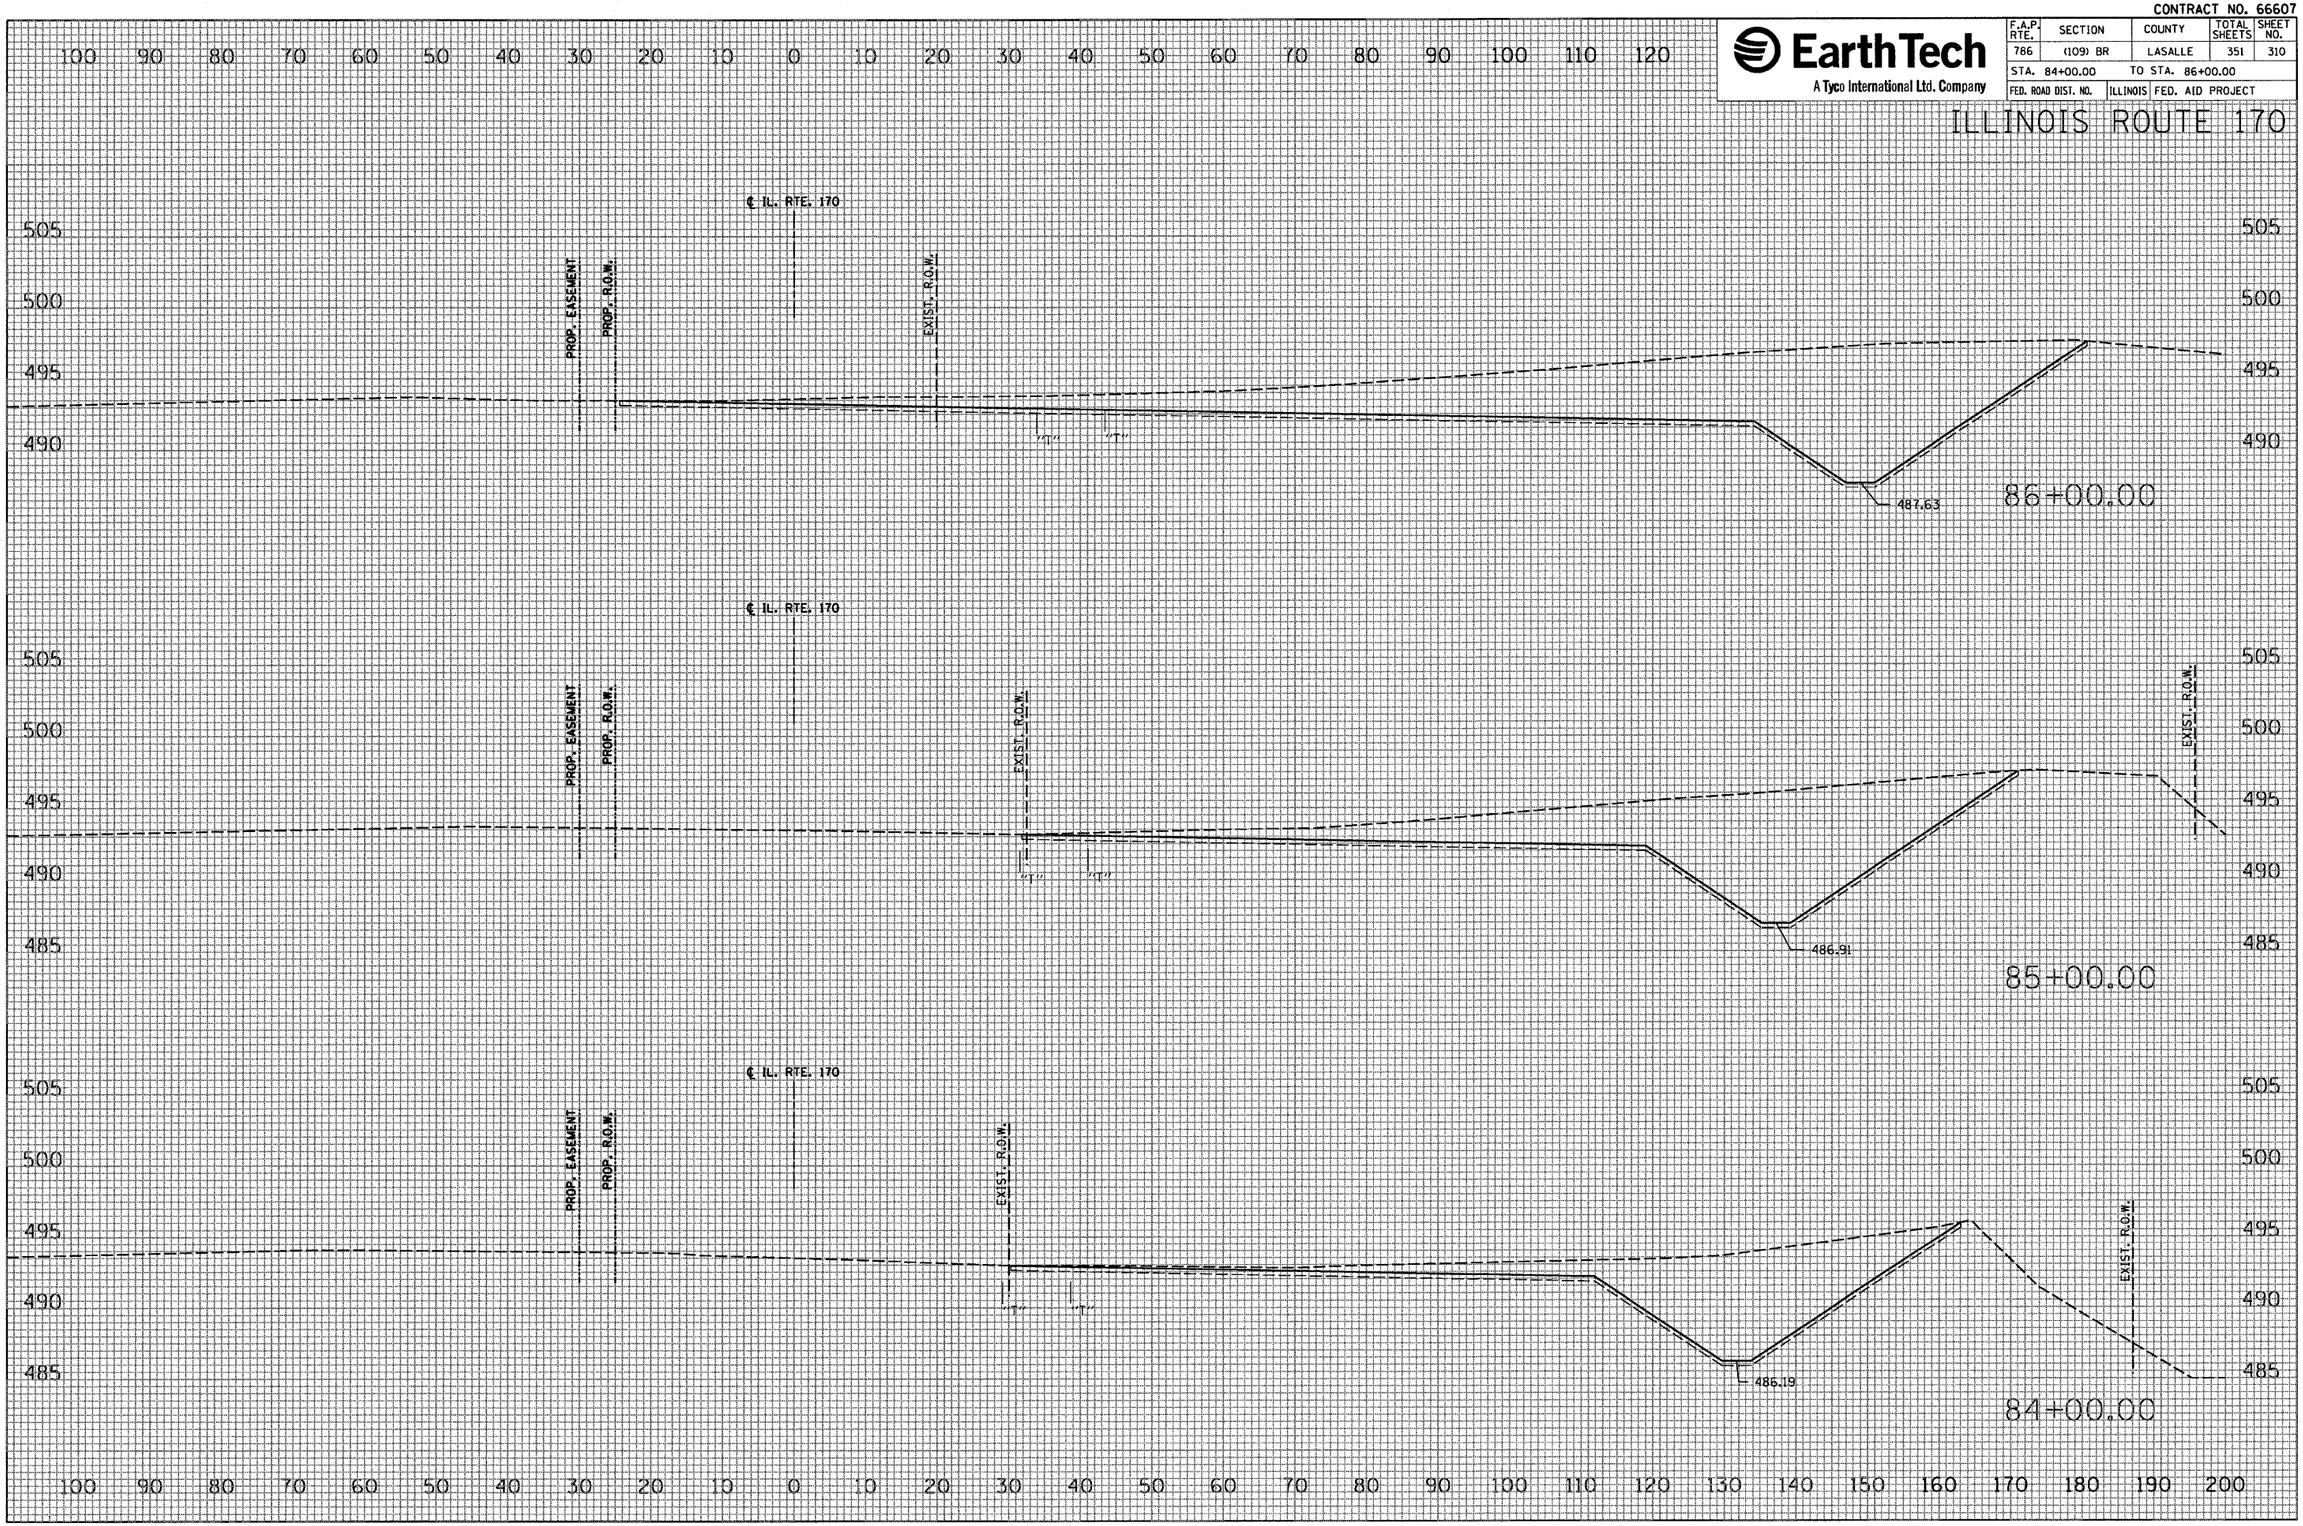

PLOT DATE = 10/4/2007
FILE NAME = #FILE1#
PLOT SCALE = #SCALE#
USER NAME = project