ROUTE NO.	SECTION	COUNTY	TOTAL SHEETS	SHEET NO.
F.A.S. 25 / F.A.	36BR	Iroquois	14	10
FED. ROAD DIST. NO. 7	ILLINOIS	FED. AID PROJECT		

SHEET NO. 5
@ SHEETS

STATE OF ILLINOIS
DEPARTMENT OF TRANSPORTATION

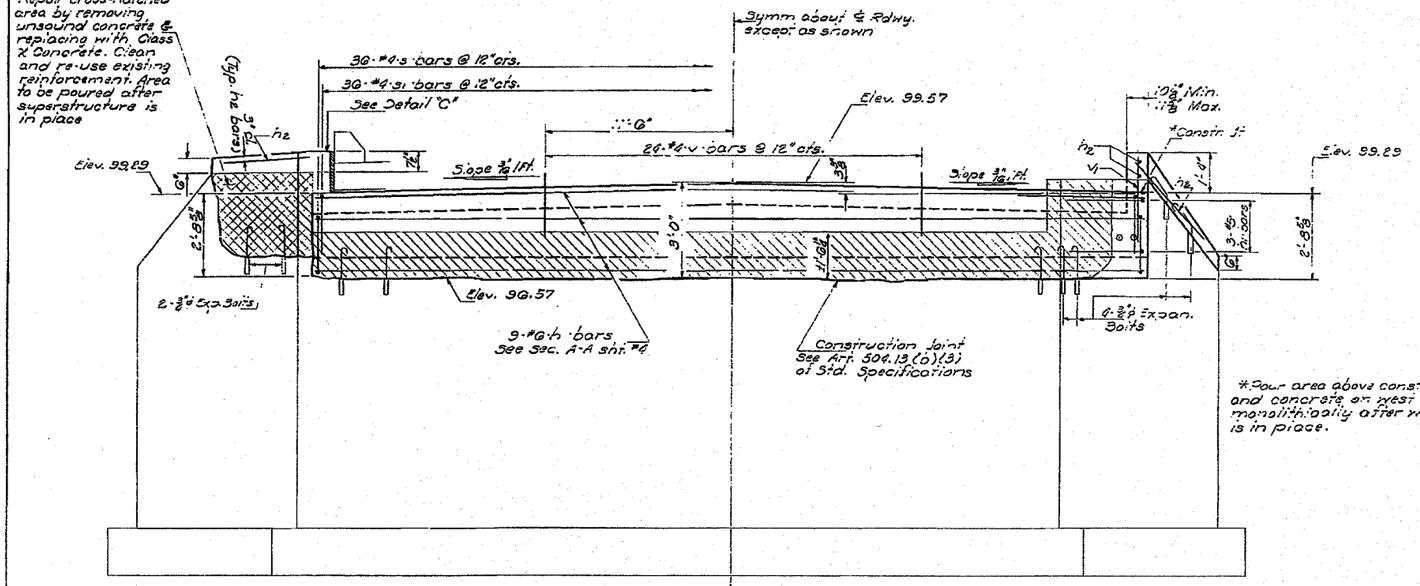

ELEVATION
looking South. South Abutment

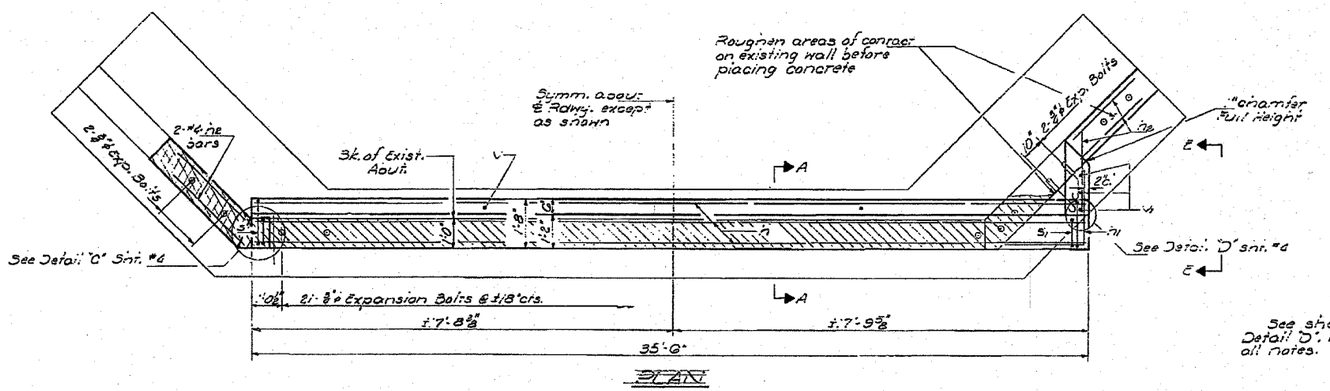

PLAN

See sheet #4 for Sec. A-A, Detail "D", Bar h1, Bar s, Bar s1 and all notes.

BILL OF MATERIAL

Bar	No.	Size	Length	Shape
h	9	#6	35'-3"	
h1	3	#3	5'-6"	L
h2	6	#6	3'-0"	
s	30	#6	6'-6"	
s1	30	#6	5'-5"	
v	26	#6	2'-3"	
v1	3	#6	2'-9"	
Class X Concrete			Cu.Yds.	6.
Reinforcement Bars			Lbs.	780
Expansion Bolts ¾"ø			Ea.	29
Concrete Remova.			Cu.Yds.	2

Min. lap #4 bars 2'-0"

DESIGNED	K. J. Edwards	
CHECKED	John Schneller	
DRAWN	J. SCHNELLER	
CHECKED	JJE	
EXAMINED		Feb. 22, 1977
PASSED		
APPROVED		

SOUTH ABUTMENT
S.B. RT 25 STA. 1108
IROQUOIS COUNTY
STA. 1120+00

FILE NAME =	USER NAME = fergusonsa	DESIGNED -	REVISED -
c:\projects\ed03806\sheets.dgn		DRAWN -	REVISED -
	PLOT SCALE = 20.0000 ' / IN.	CHECKED -	REVISED -
	PLOT DATE = Nov 01, 2007 - 07:19:57 AM	DATE -	REVISED -

STATE OF ILLINOIS
DEPARTMENT OF TRANSPORTATION

EXISTING BRIDGE PLANS

SCALE: | SHEET NO. OF SHEETS | STA. TO STA.

F.A.S. RTE.	SECTION	COUNTY	TOTAL SHEETS	SHEET NO.
317	36 BR	IROQUOIS	29	23
STA. 1117+00 TO STA. 1123+00		CONTRACT NO. 66646		
FED. ROAD DIST. NO.	ILLINOIS	FED. AID PROJECT		