CONTRACT NO. 68190

F.A.P RTE.	SECTION	COUNTY	TOTAL SHEETS	SHEET NO.
313	18RS,(18HB)I	KNOX	70	64

STA. 367+50.00 TO STA. 380+44.62

FED. ROAD DIST. NO. | ILLINOIS | FED. AID PROJECT

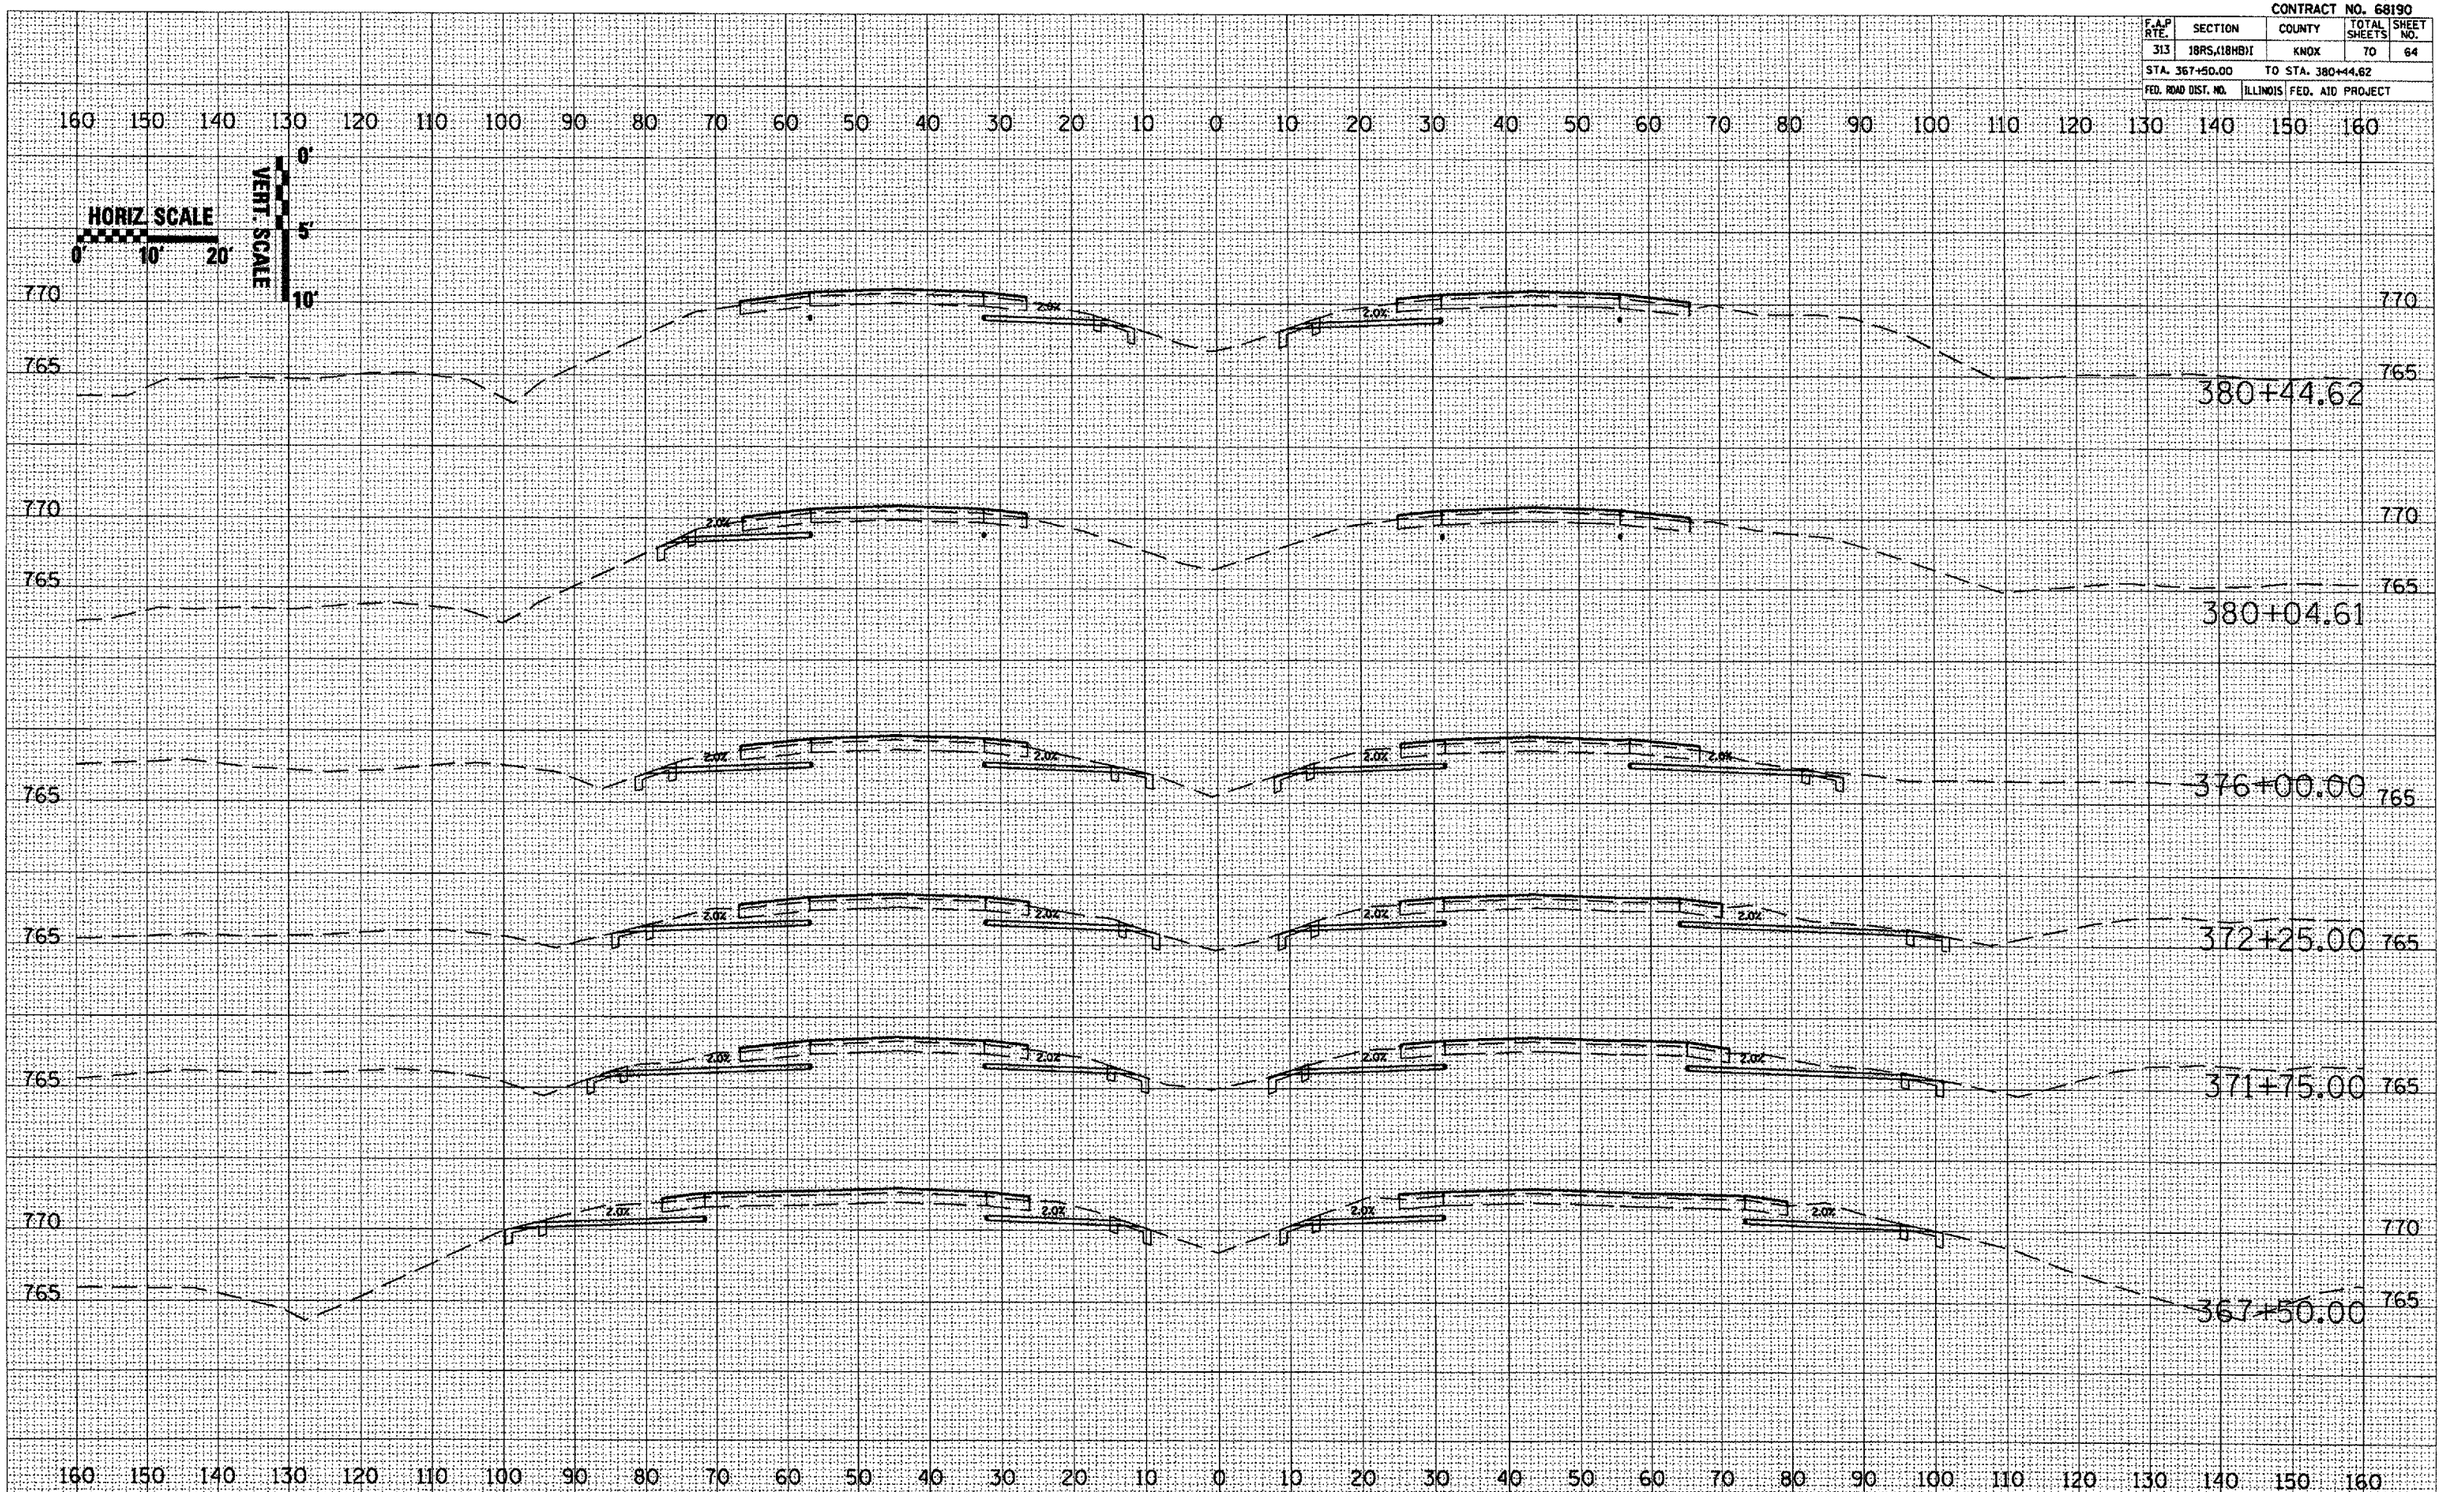

FINAL SURVEY | NOTE BOOK | NO. | SURVEYED | PLOTTED | TEMPLATE | AREAS | AREAS CHECKED | BY | DATE

ORIGINAL SURVEY | NOTE BOOK | NO. | SURVEYED | PLOTTED | TEMPLATE | AREAS | AREAS CHECKED | BY | DATE

PLOT DATE = 10/18/2007
FILE NAME = c:\projects\us34gales\usecsheets.dgn
PLOT SCALE = 21.2937 ' / IN.
USER NAME = hudelsonne