CONTRACT NO. 72659

F.A.I. RTE.	SECTION	COUNTY	TOTAL SHEETS	SHEET NO.
*	**	SANGAMON	248	99
STA.		TO STA.		
FED. ROAD DIST. NO.	ILLINOIS	FED. AID PROJECT		

* FAI55(I-55), FAI72(I-72), FAP666(I-55 BUS)
** D6 INTERSTATE RS,BR,M CAB 2008

SECTION 14, T15N, R5W, 3rd PM

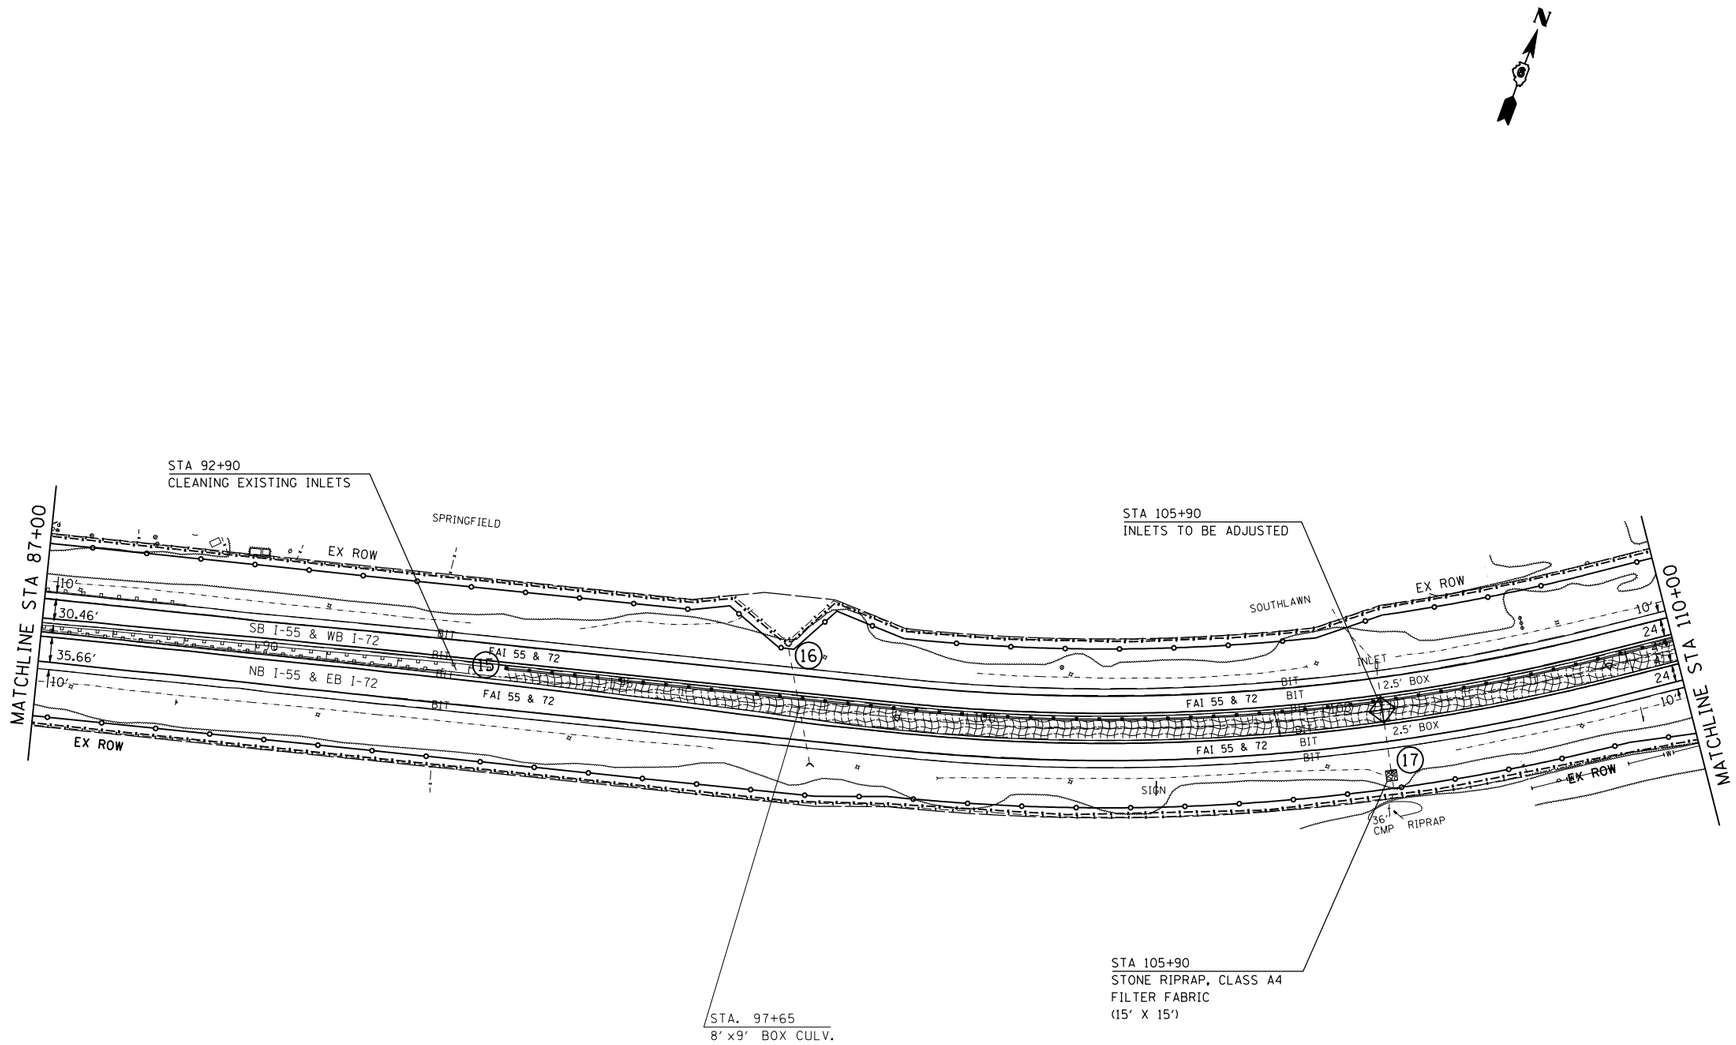

LEGEND

- TEMPORARY DITCH CHECKS
- INLET AND PIPE PROTECTION
- EROSION CONTROL BLANKET
- TEMP EROSION CONTROL SEEDING
- STONE RIPRAP
- DRAINAGE STRUCTURE NUMBER

PLOT DATE = Oct-22-2007 08:20:50AM
FILE NAME = c:\Projects\d652882\sht_erosion.dgn
PLOT SCALE = 21.7241 ' / IN.
USER NAME = Leg(Ulr)

REVISIONS	
NAME	DATE

ILLINOIS DEPARTMENT OF TRANSPORTATION

EROSION CONTROL AND DRAINAGE PLAN SHEETS

FAI55(I-55), FAI72(I-72), FAP666(I-55 BUS)
SECTION D6 INTERSTATE RS,BR,M CAB 2008
SANGAMON COUNTY

SCALE: 1" = 100'
DRAWN BY TEC
DATE
CHECKED BY