CONTRACT NO. 72659

F.A.I RTE.	SECTION	COUNTY	TOTAL SHEETS	SHEET NO.
*	**	SANGAMON	248	117

STA. 91+00.00 TO STA. 94+00.00

FED. ROAD DIST. NO. | ILLINOIS | FED. AID PROJECT

• FAI55(I-55), FAI72(I-72), FAP666(I-55 BUS)
•• D6 INTERSTATE RS,BR,M CAB 2008

FINAL SURVEY — NOTE BOOK — SURVEYED — PLOTTED — TABULATED — AREAS — AREAS CHECKED — BY — DATE — NO.

ORIGINAL SURVEY — NOTE BOOK — SURVEYED — PLOTTED — TABULATED — AREAS — AREAS CHECKED — BY — DATE — NO.

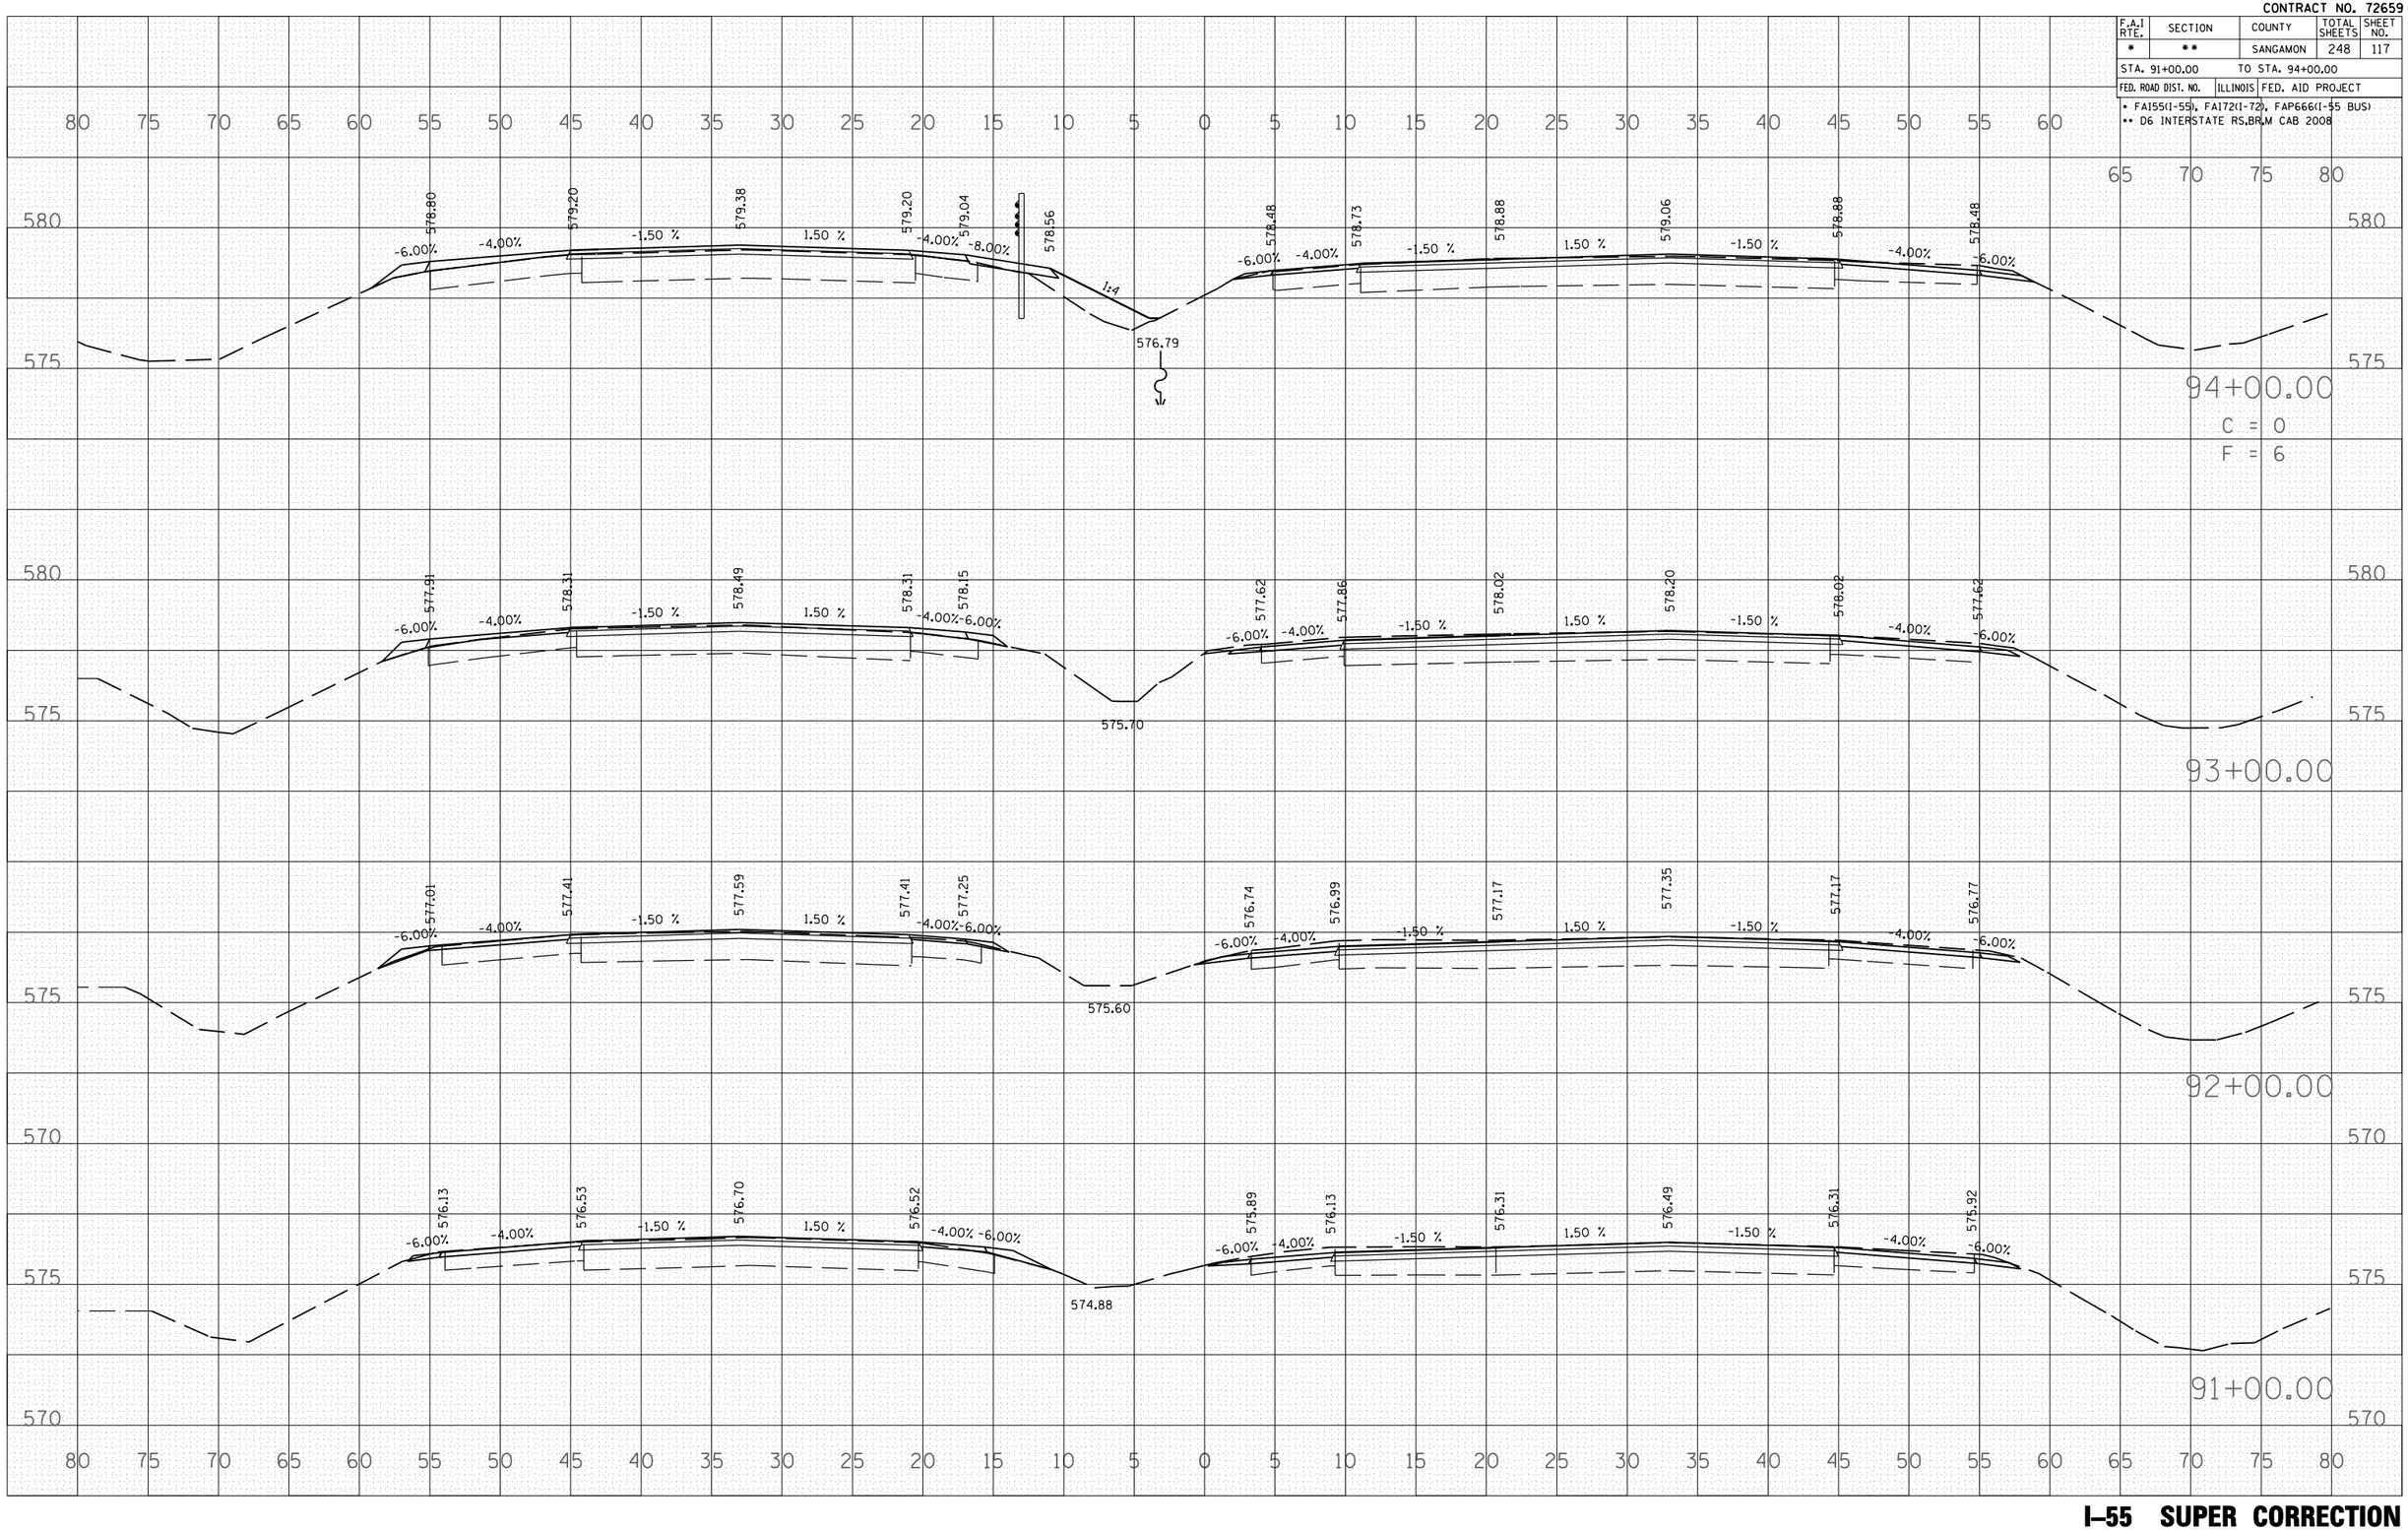

PLOT DATE = Oct-22-2007 08:21:34AM
FILE NAME = c:\Programs\d652802\vse002\hes1.dgn
PLOT SCALE = 10.5882 ' / IN.
USER NAME = laughlm

I–55 SUPER CORRECTION