CONTRACT NO. 72659

F.A. RTE.	SECTION	COUNTY	TOTAL SHEETS	SHEET NO.
*	**	SANGAMON	248	132

STA. TO STA.

FED. ROAD DIST. NO. | ILLINOIS | FED. AID PROJECT

* FAI55(I-55), FAI72(I-72), FAP666(I-55 BUS)
** D6 INTERSTATE RS,BR,M CAB 2008

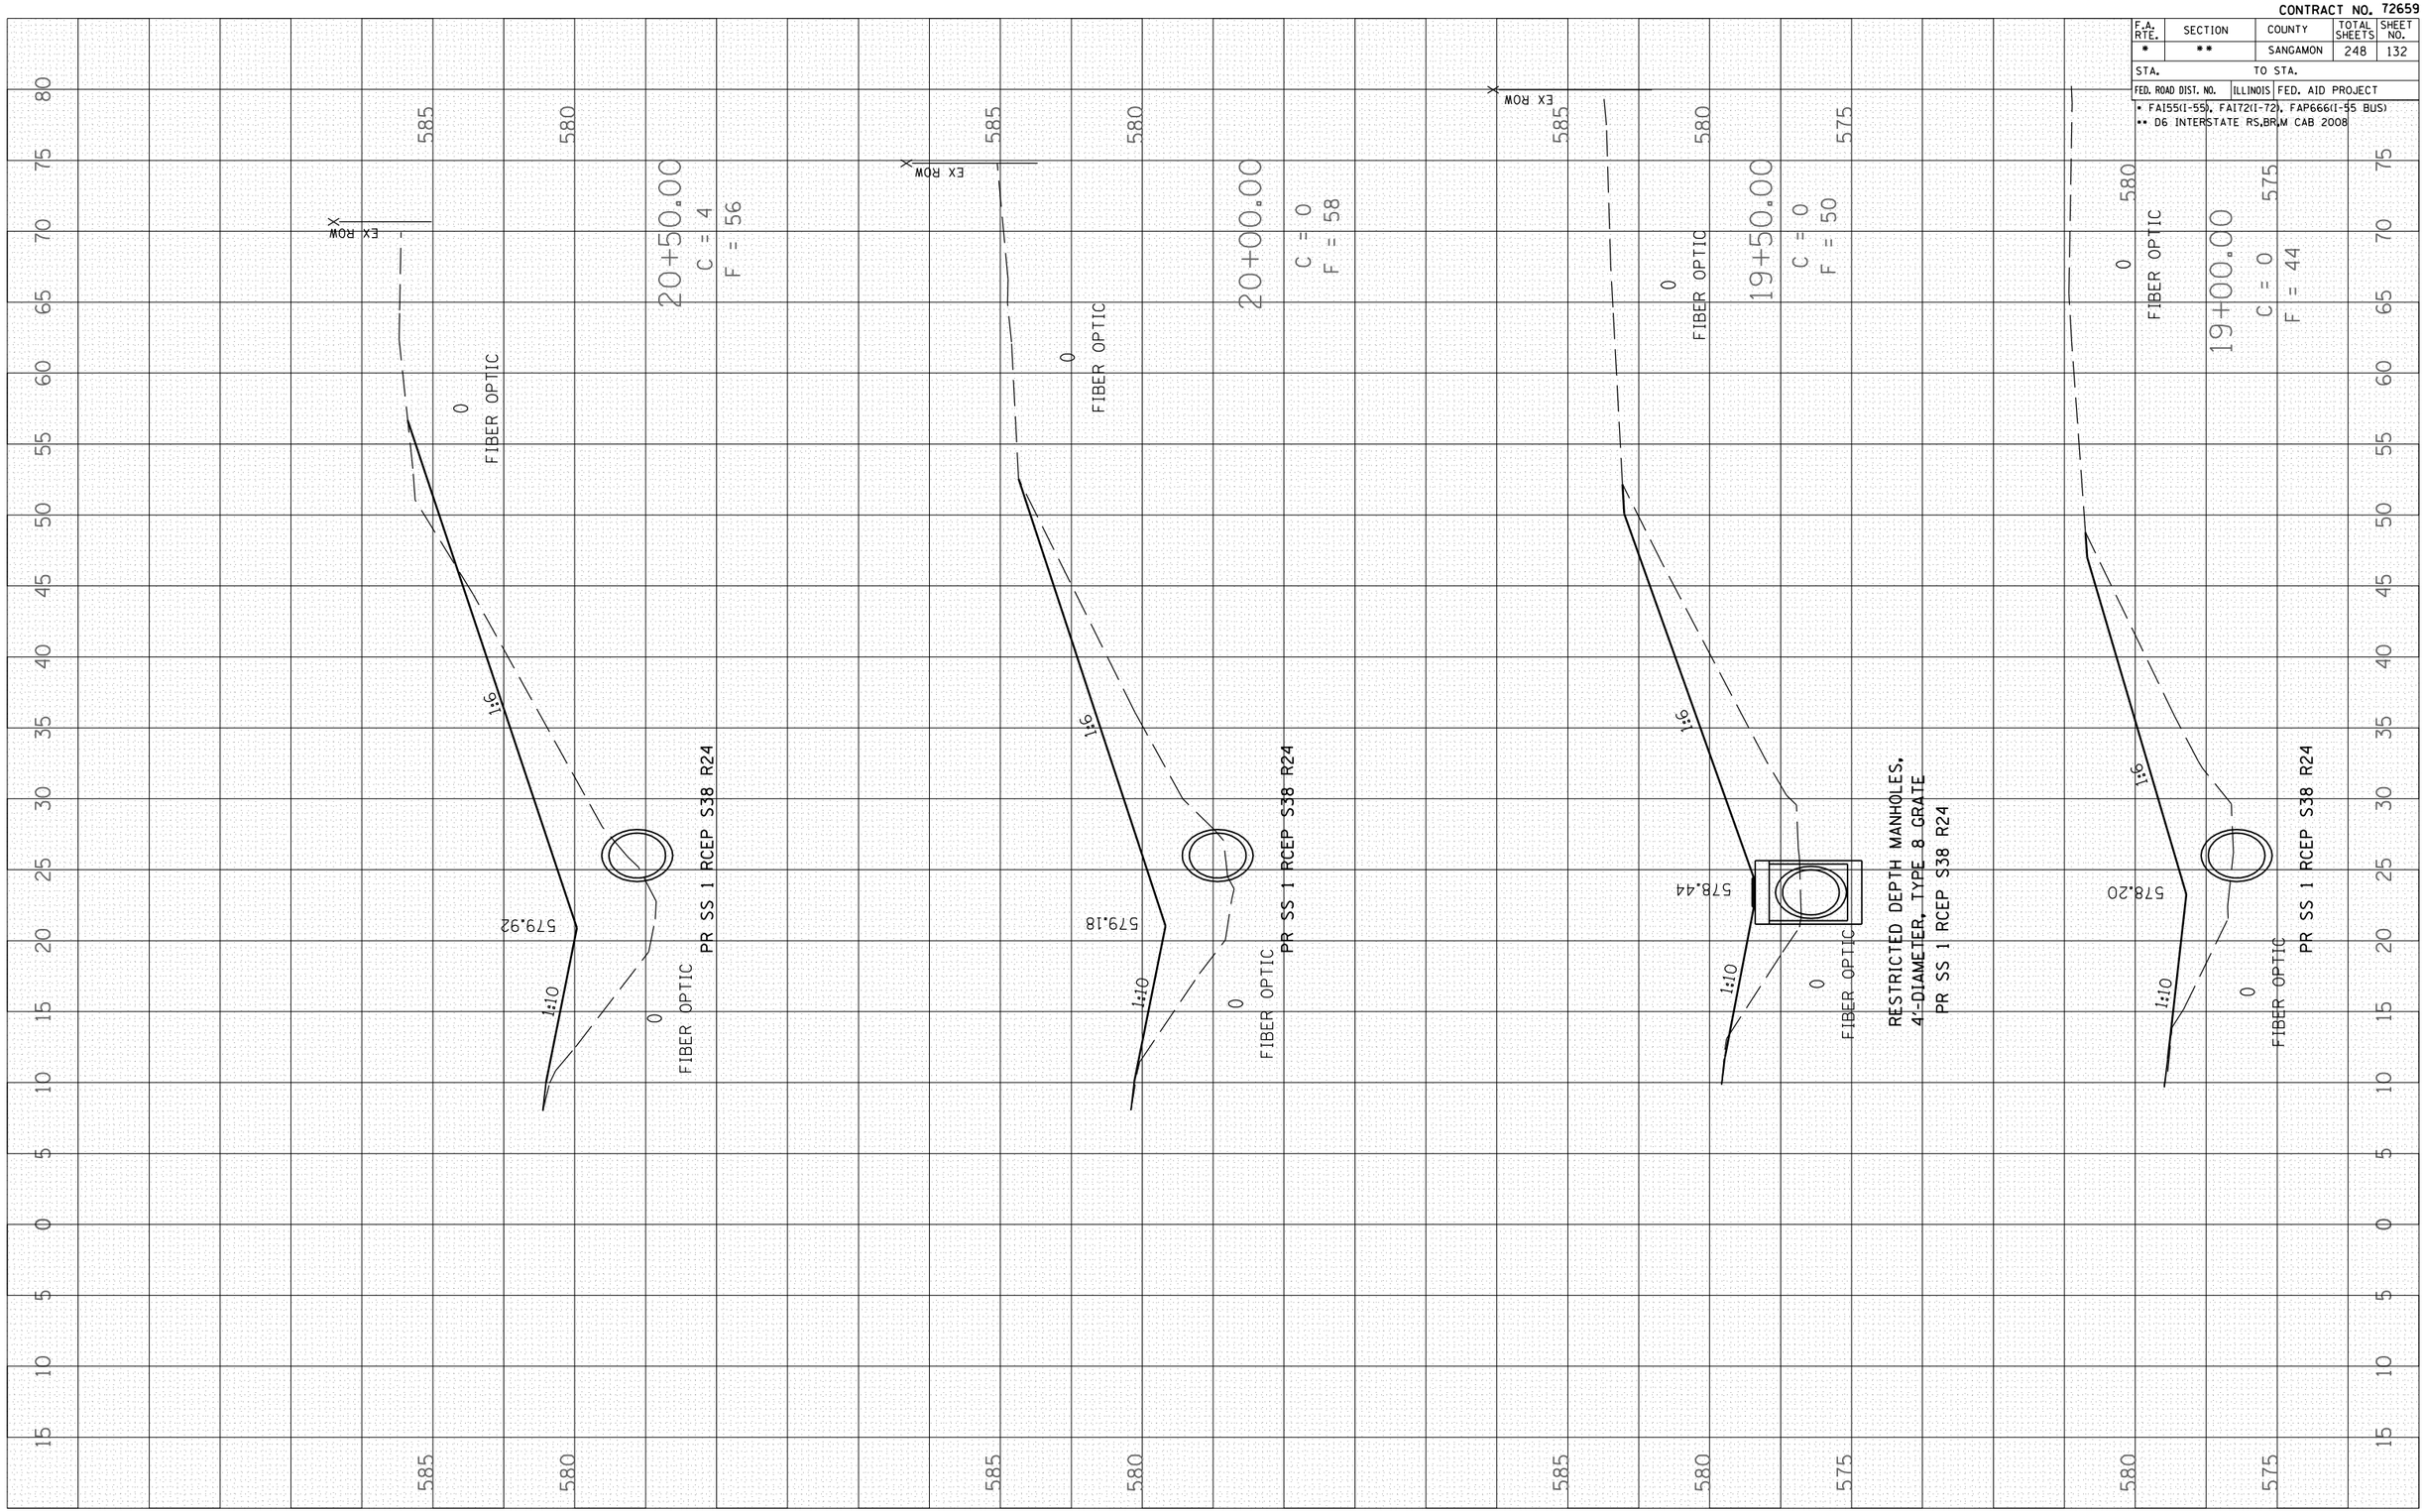

FINAL SURVEY | NOTE BOOK NO. | SURVEYED | PLOTTED | TEMPLATE | AREAS | AREAS CHECKED | BY | DATE

ORIGINAL SURVEY | NOTE BOOK NO. | SURVEYED | PLOTTED | TEMPLATE | AREAS | AREAS CHECKED | BY | DATE

PLOT DATE = Oct-23-2007 07:23:01AM
FILE NAME = c:\projects\d652802\xsswoleshee-dgn
PLOT SCALE = 10.5882 ' / IN.
USER NAME = loughlinrl

IL 29 SOUTH GRAND AVE