• EFFINGHAM, CLAY, AND FAYETTE
CONTRACT NO. 74248

| F.A.I RTE. | SECTION | COUNTY | TOTAL SHEETS | SHEET NO. |
|---|---|---|---|---|
| 57 | D7 SAFETY 2008-1 | • | 86 | 28 |

STA. 4728+40.00 TO STA. 4728+40.00

| FED. ROAD DIST. NO. | ILLINOIS | FED. AID PROJECT |
|---|---|---|

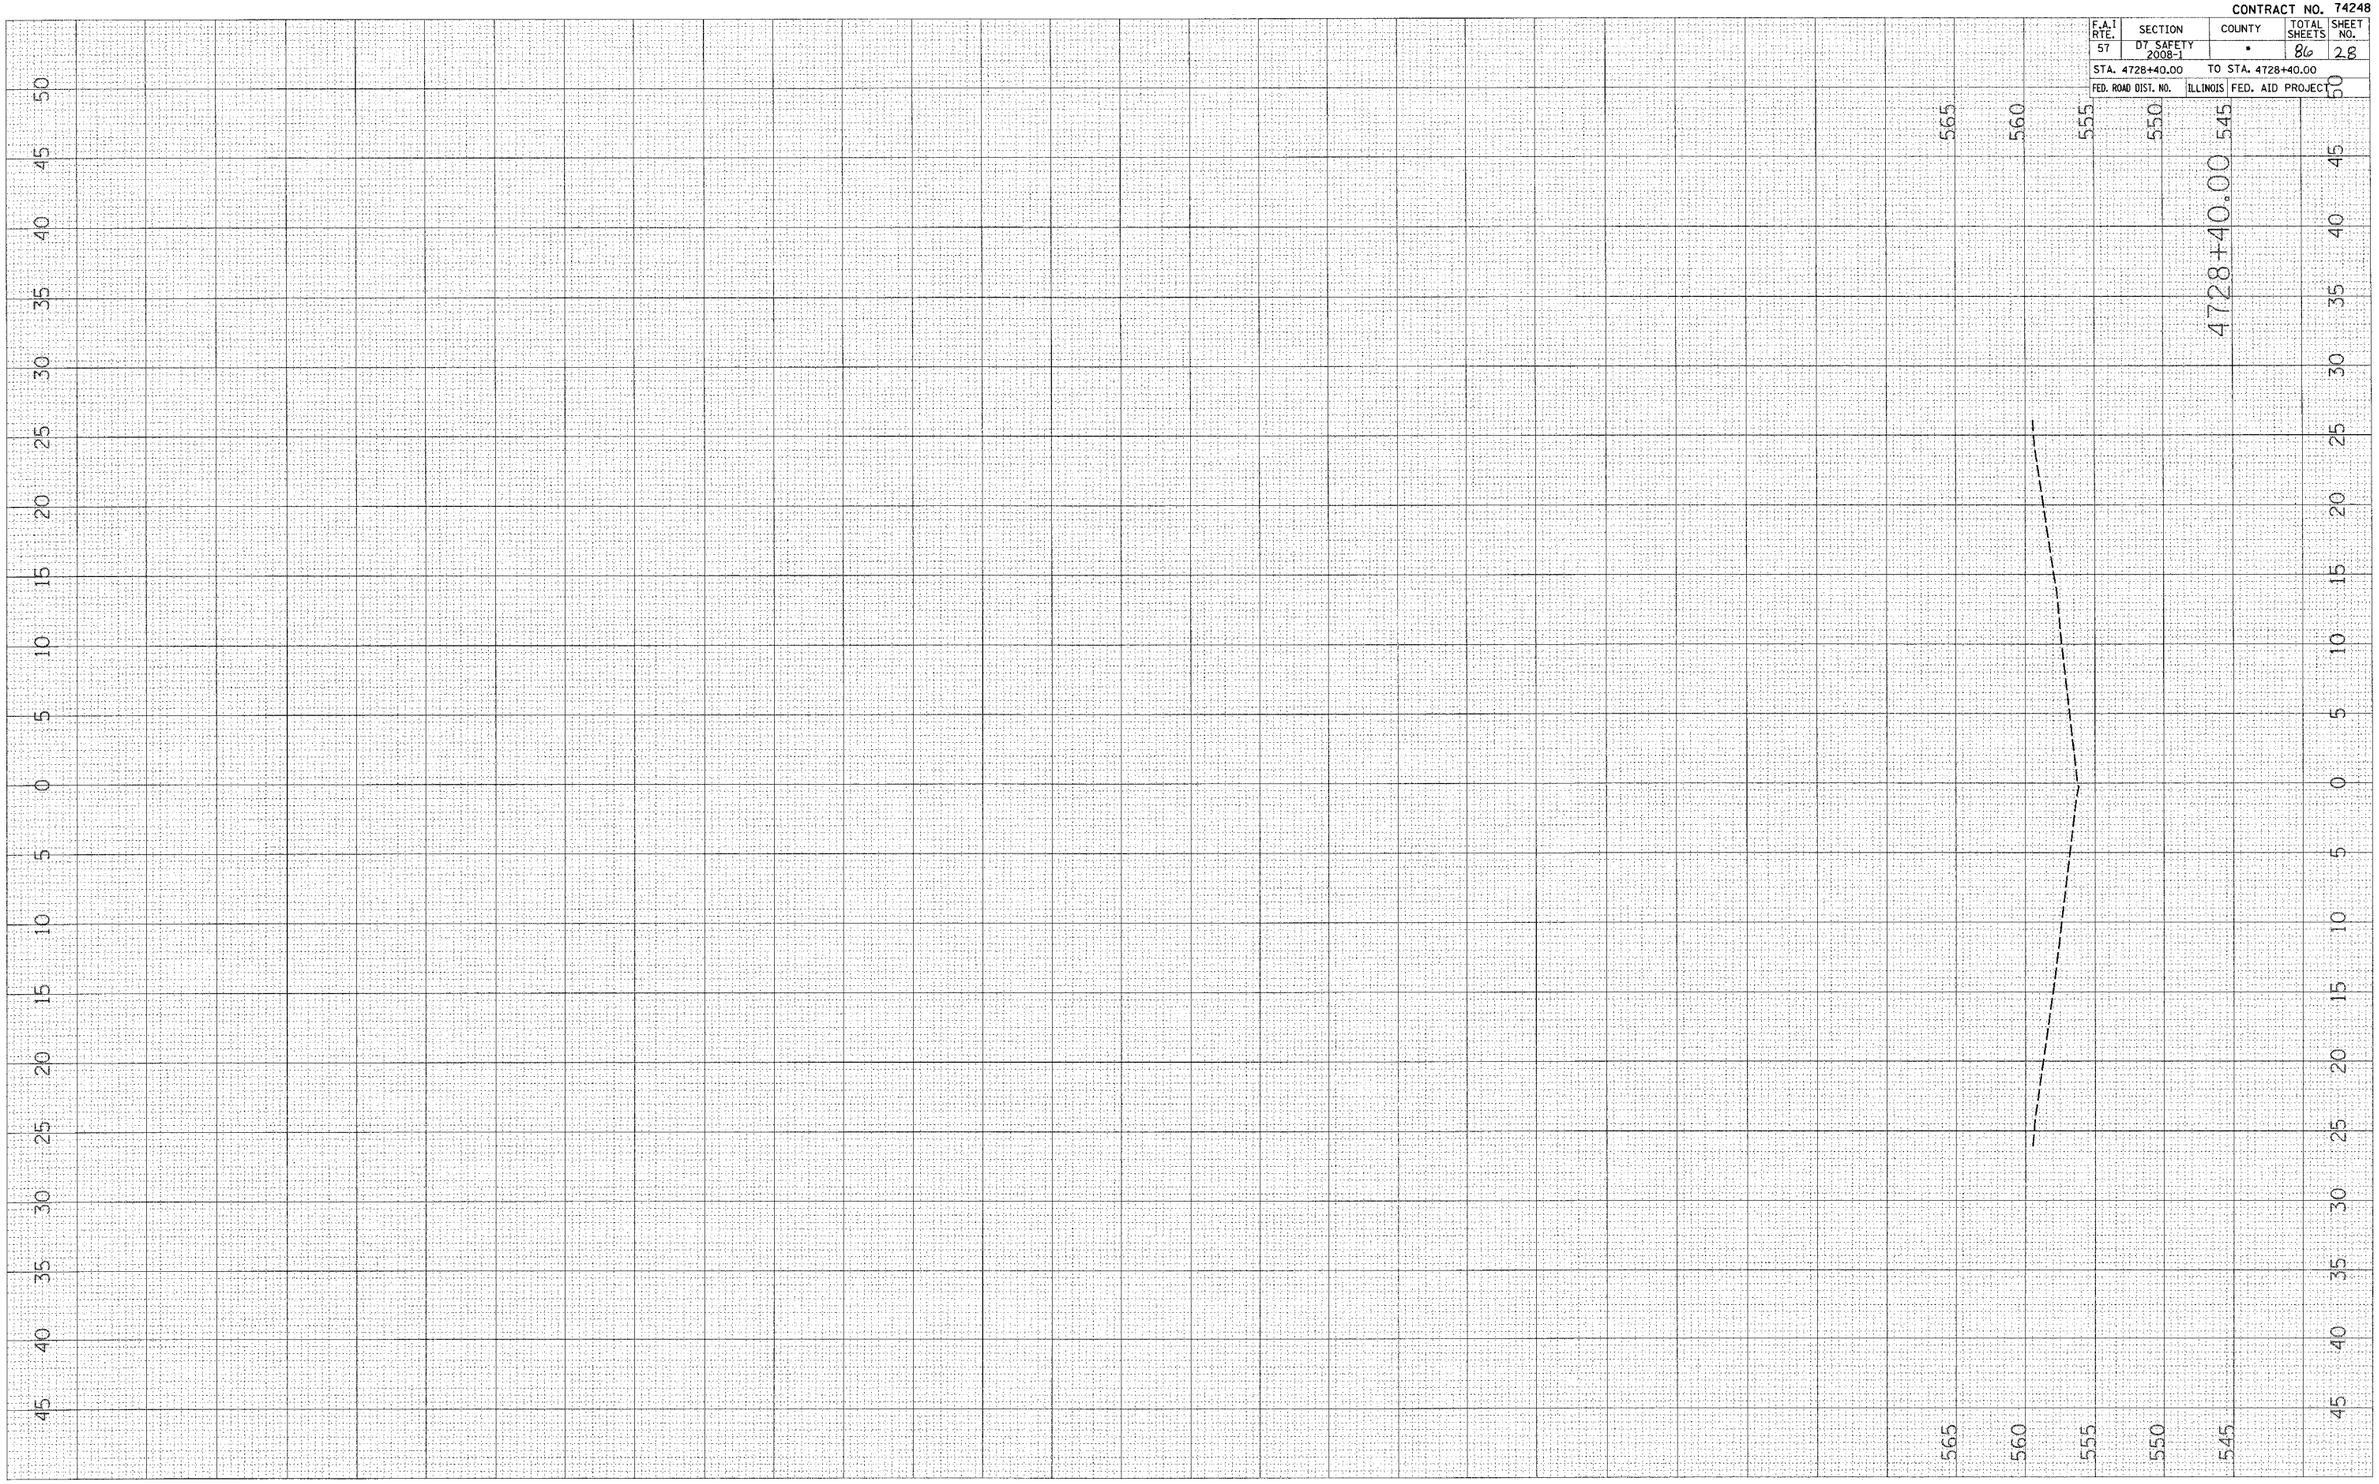


FINAL SURVEY
NOTE BOOK NO.
SURVEYED
PLOTTED
TEMPLATE
AREAS
AREAS CHECKED
BY
DATE

ORIGINAL SURVEY
NOTE BOOK NO.
SURVEYED
PLOTTED
TEMPLATE
AREAS
AREAS CHECKED
BY
DATE

PLOT DATE = 10/18/2007
FILE NAME = c:\projects\74248d\sn061sht_74248.dgn
PLOT SCALE = 5.0000 ' / IN.
USER NAME = bierman0j

SN 025-0061