CONTRACT NO. 74248

F.A.I. RTE.	SECTION	COUNTY	TOTAL SHEETS	SHEET NO.
57	*	**	86	31
STA.		TO STA.		
FED. ROAD DIST. NO.	ILLINOIS	FED. AID PROJECT		

* D7 SAFETY 2008-1
** EFFINGHAM, CLAY, AND FAYETTE

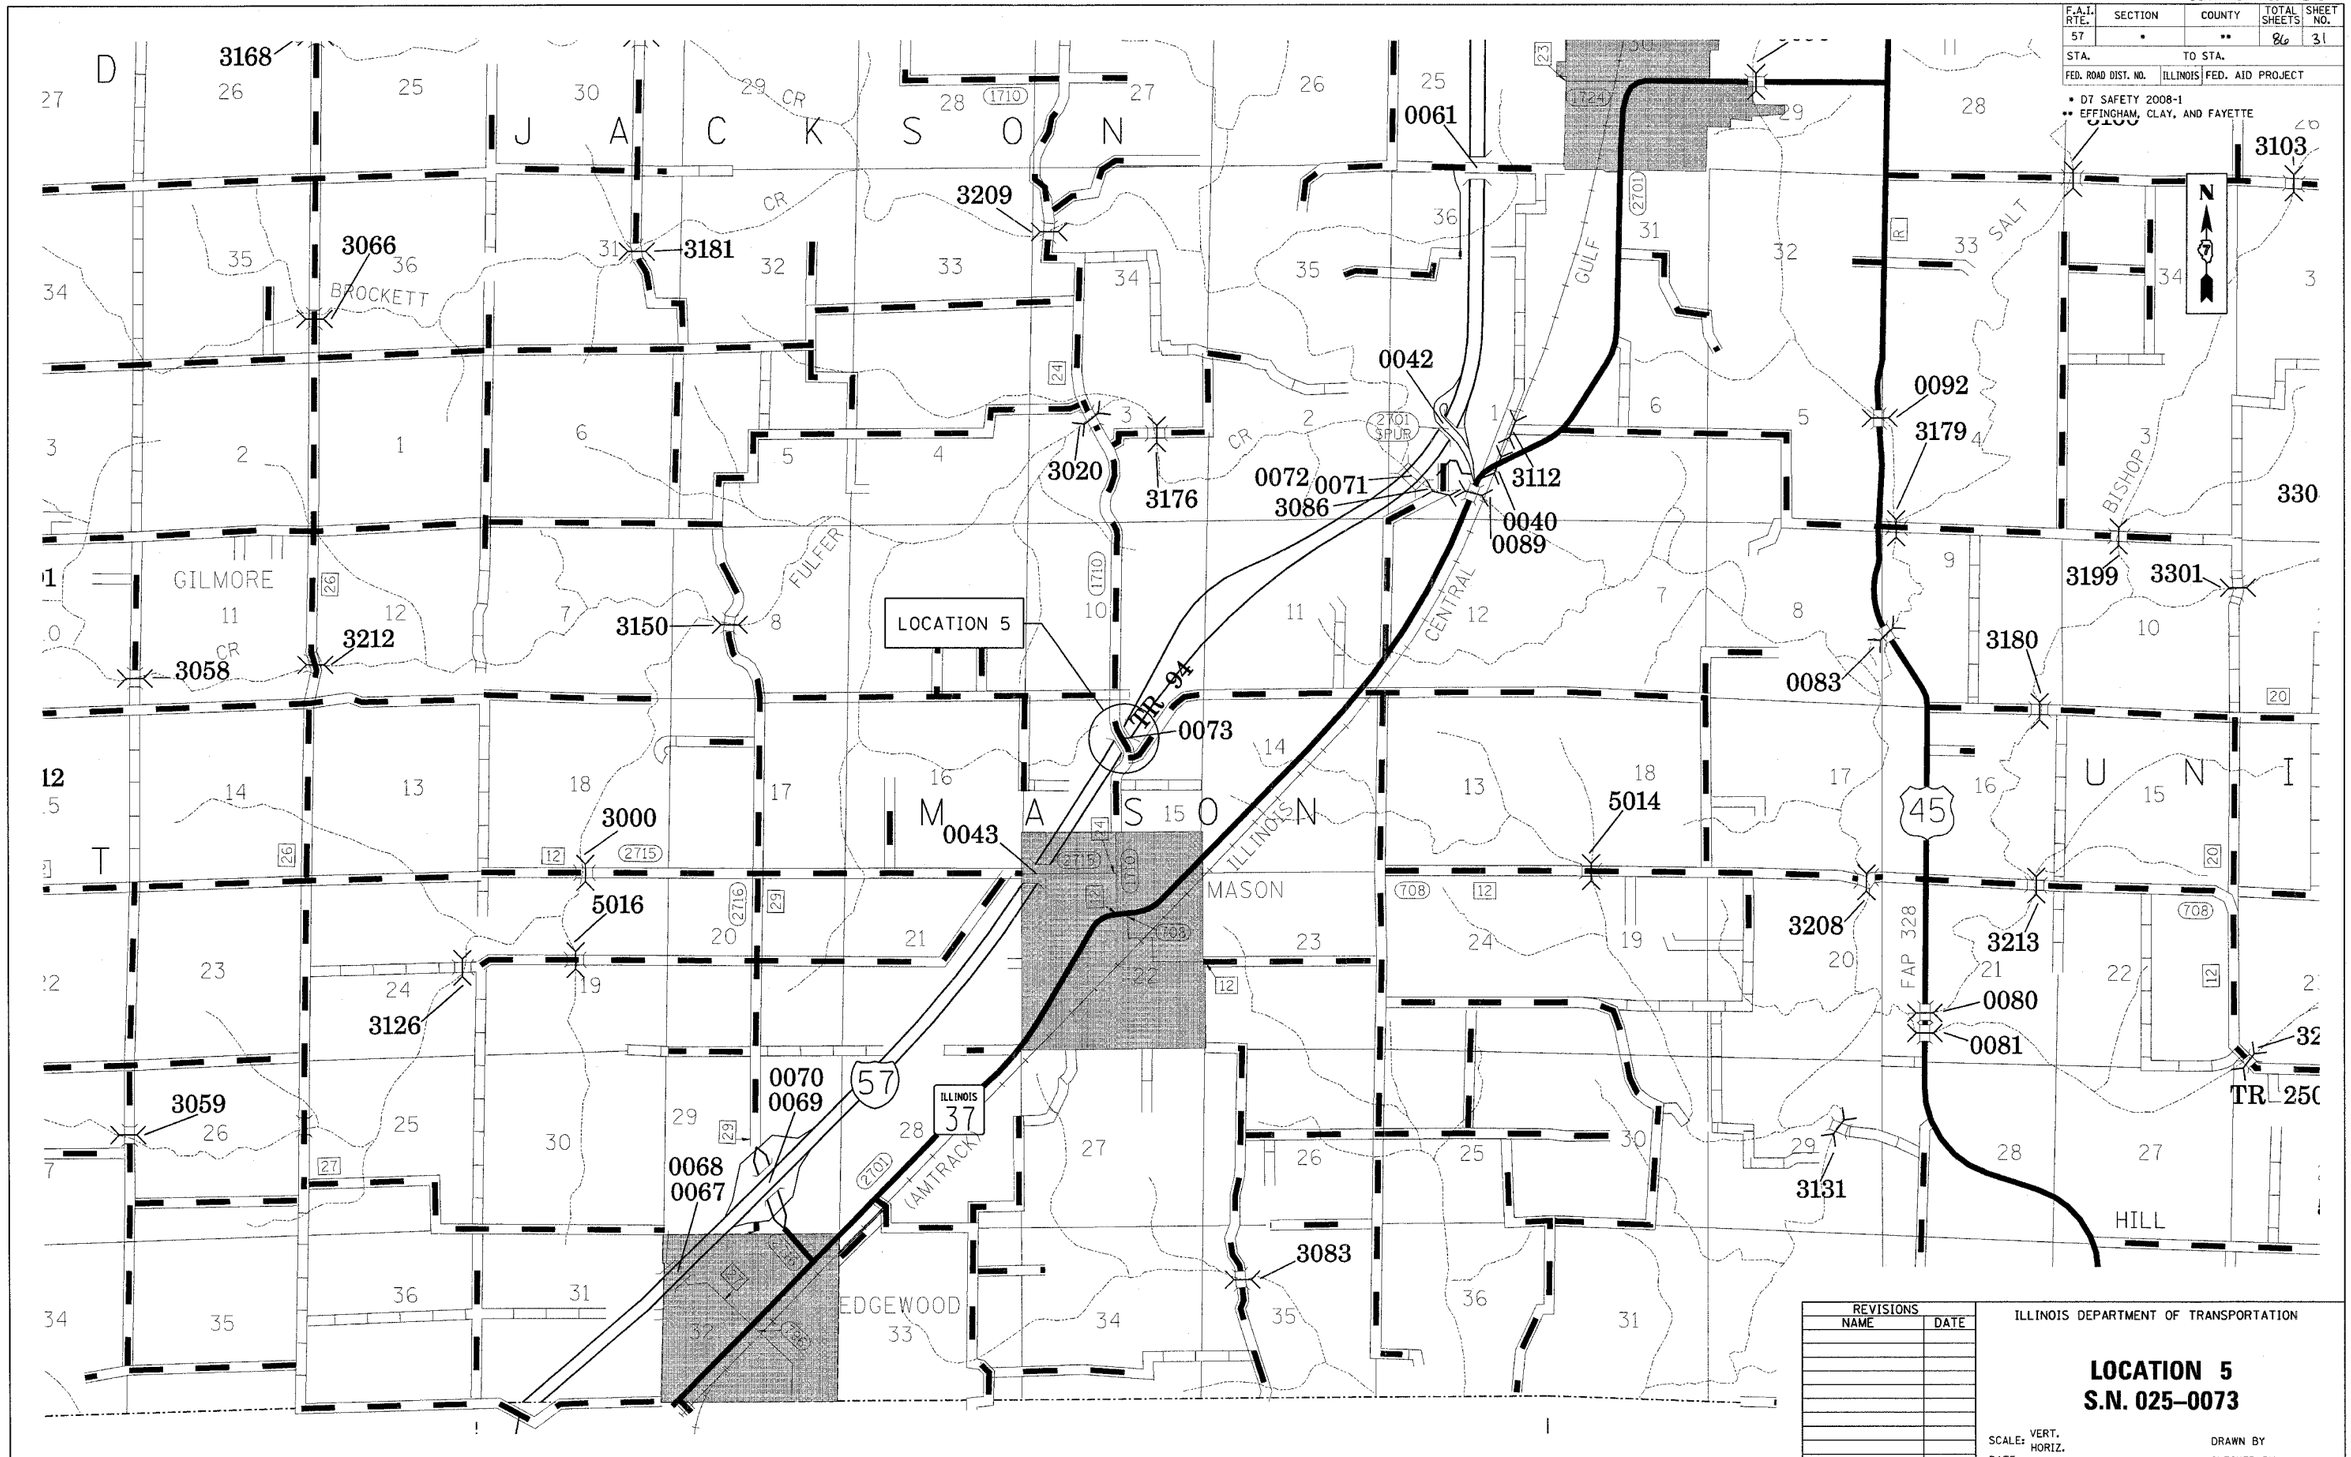

REVISIONS	
NAME	DATE

ILLINOIS DEPARTMENT OF TRANSPORTATION

LOCATION 5
S.N. 025-0073

SCALE: VERT. HORIZ.
DATE
DRAWN BY
CHECKED BY

PLOT DATE = 10/24/2007
FILE NAME = $FILEL$
PLOT SCALE = $SCALE$
USER NAME = steffenmk