CONTRACT NO. 74248

F.A.I RTE.	SECTION	COUNTY	TOTAL SHEETS	SHEET NO.
57	*	**	86	53
STA. 4202+00		TO STA. 4207+00		
FED. ROAD DIST. NO.	ILLINOIS	FED. AID PROJECT		

* D7 SAFETY 2008-1
** EFFINGHAM, CLAY, AND FAYETTE

PLAN
VERIFIED
PLOTTED
ALIGNMENT CHECKED
CADD FILE NAME
NOTE BOOK
NO.
BY
DATE

PROFILE
VERIFIED
PLOTTED
GRADES CHECKED
CADD FILE NAME
NOTE BOOK
NO.
STRUCTURE NO'S/ITMS CHKD
BY
DATE

PLOT DATE = #DATE#
FILE NAME = #FILE#
PLOT SCALE = #SCALE#
USER NAME = #USER#

INTERSTATE 57 SOUTHBOUND

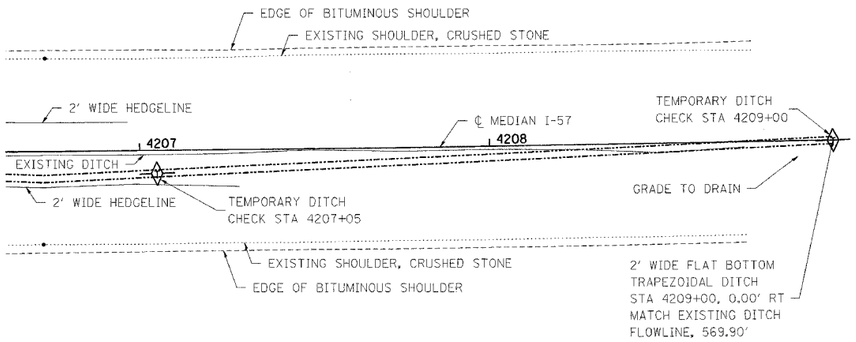

INTERSTATE 57 NORTHBOUND

LOCATION 7

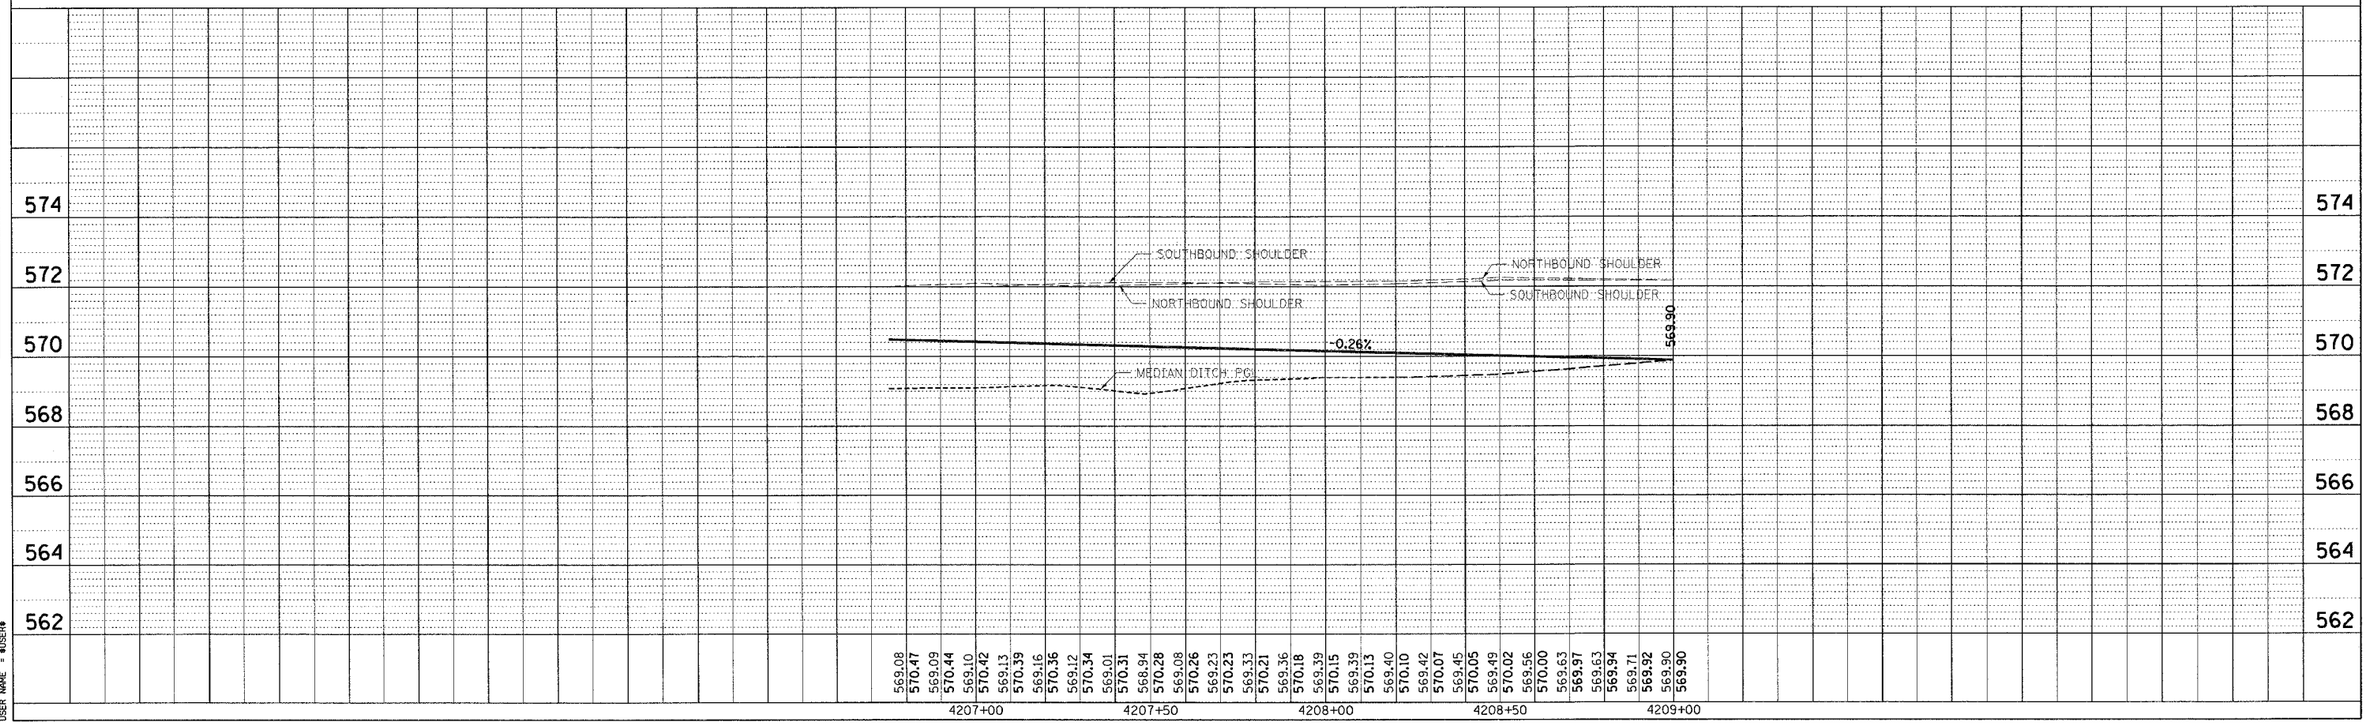

S.N. 013-0027