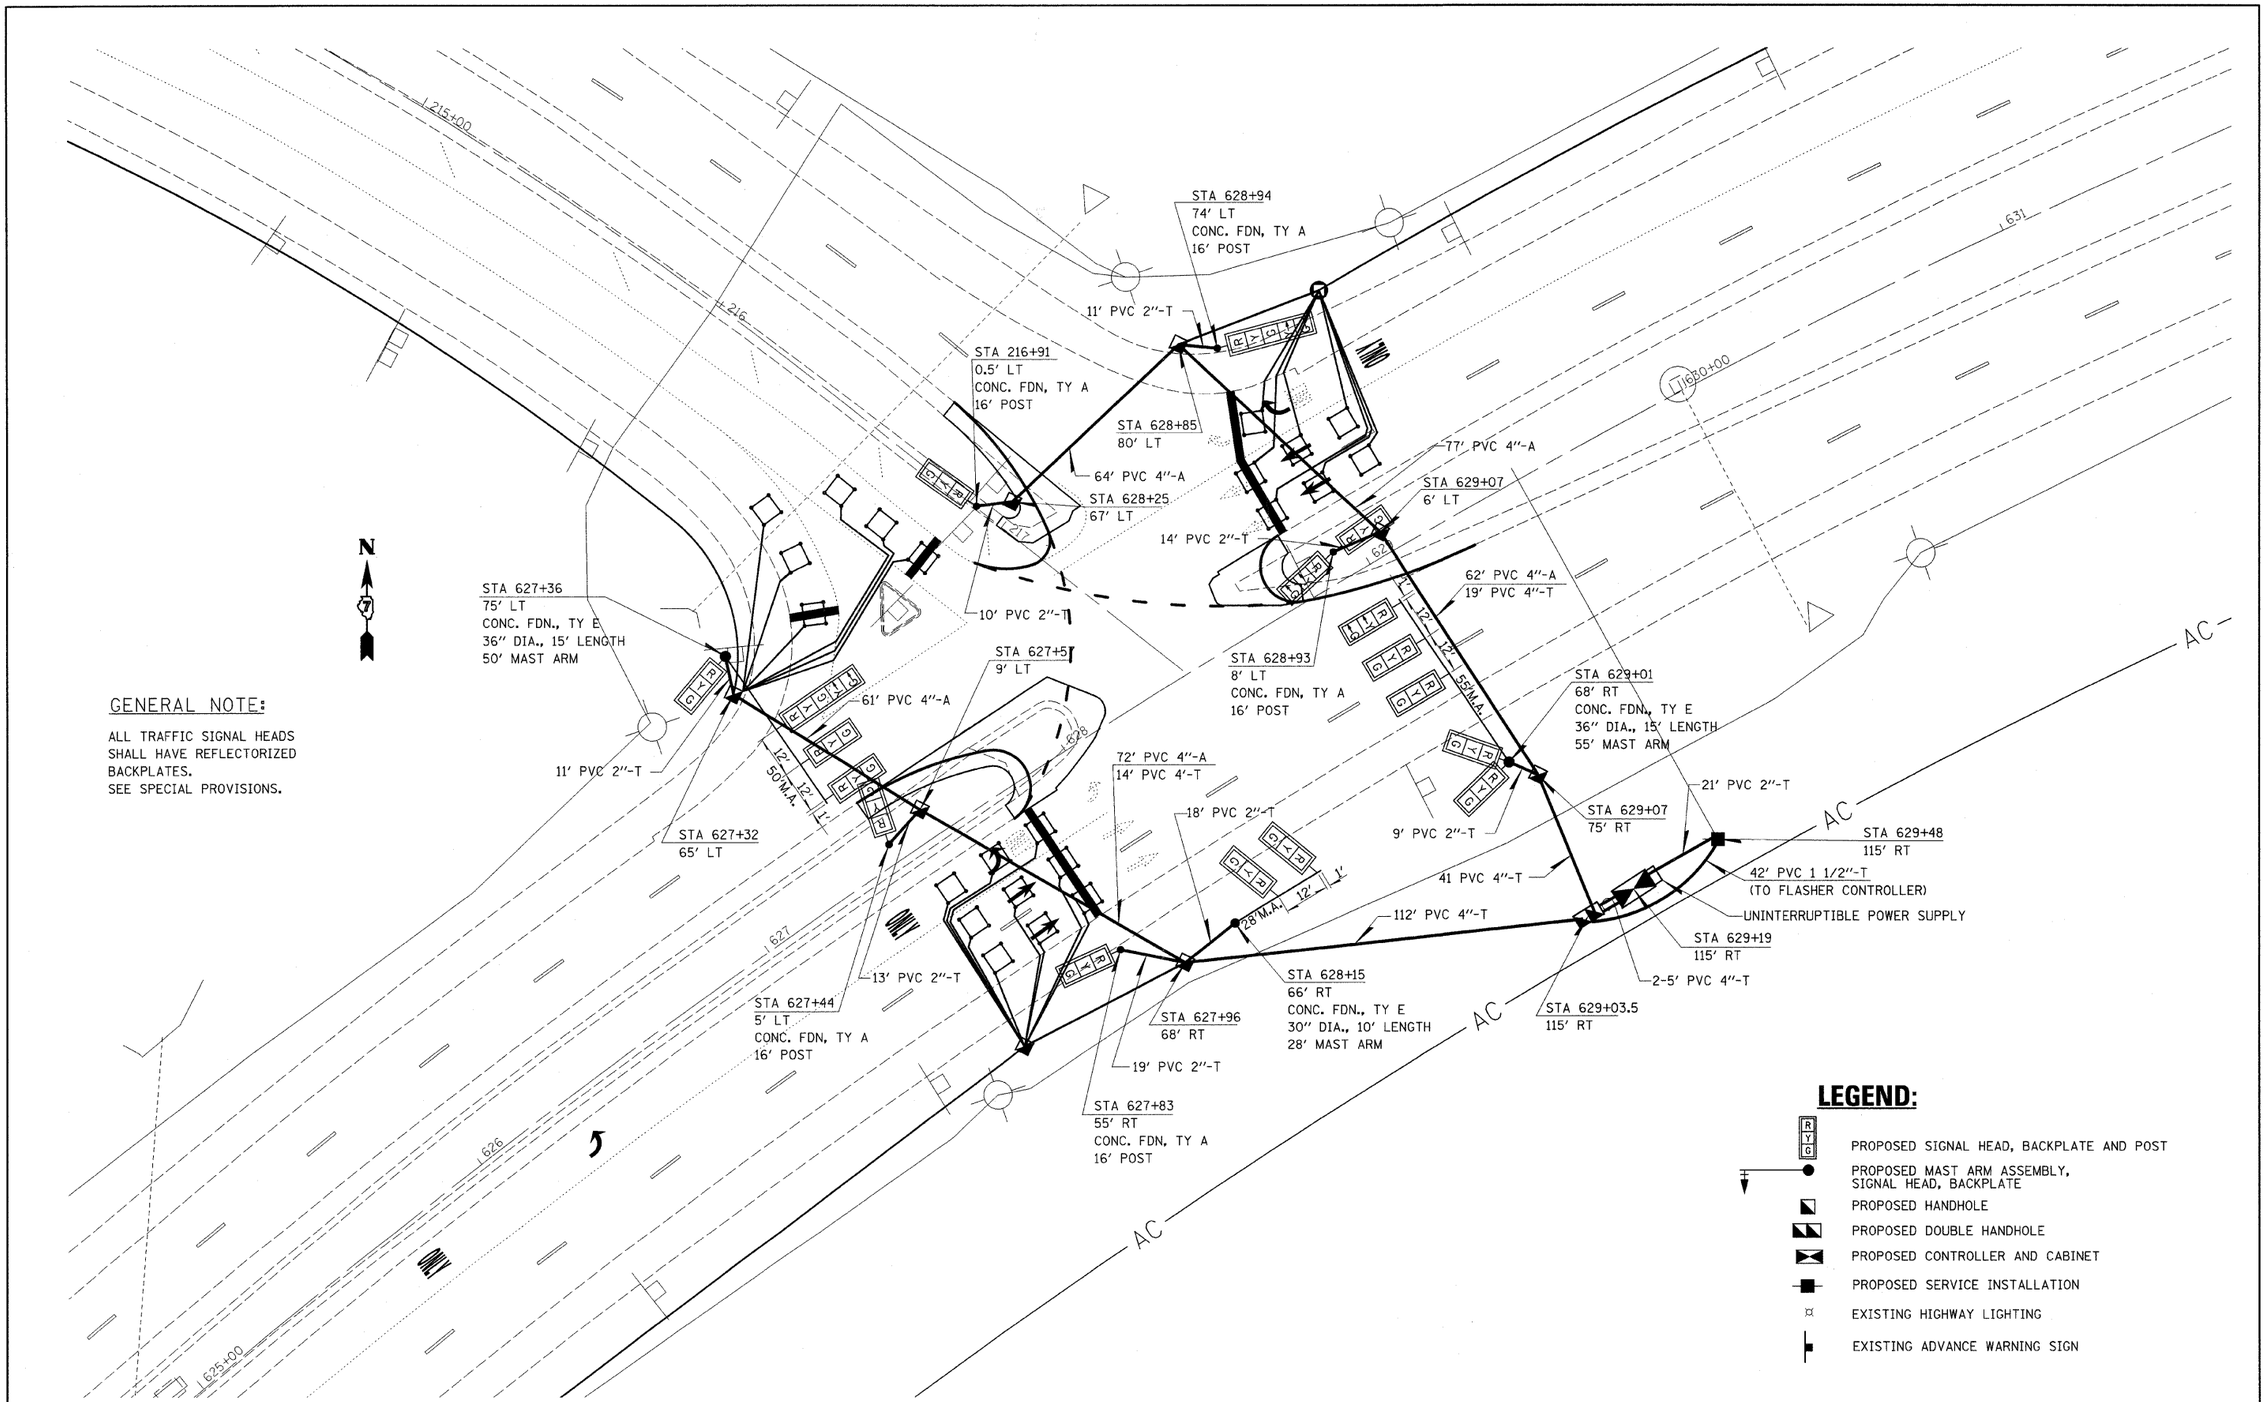

GENERAL NOTE:

ALL TRAFFIC SIGNAL HEADS SHALL HAVE REFLECTORIZED BACKPLATES.
SEE SPECIAL PROVISIONS.

LEGEND:

- PROPOSED SIGNAL HEAD, BACKPLATE AND POST
- PROPOSED MAST ARM ASSEMBLY, SIGNAL HEAD, BACKPLATE
- PROPOSED HANDHOLE
- PROPOSED DOUBLE HANDHOLE
- PROPOSED CONTROLLER AND CABINET
- PROPOSED SERVICE INSTALLATION
- EXISTING HIGHWAY LIGHTING
- EXISTING ADVANCE WARNING SIGN

FILE NAME = c:\projects\74288d\shtplan_74288.dgn	USER NAME = mcclellanla	DESIGNED - LAM	REVISED -
		DRAWN - LAM	REVISED -
	PLOT SCALE = 20.0000 ' / IN.	CHECKED - DRM	REVISED -
	PLOT DATE = 10/26/2007	DATE -	REVISED -

STATE OF ILLINOIS
DEPARTMENT OF TRANSPORTATION

US 36 & HARRISTOWN BLVD.
TRAFFIC SIGNALS–SIGNAL LAYOUT

SCALE: | SHEET NO. OF SHEETS | STA. | TO STA.

F.A.P RTE.	SECTION	COUNTY	TOTAL SHEETS	SHEET NO.
323	(58-62)TS	MACON	17	4
		CONTRACT NO. 74288		
FED. ROAD DIST. NO. 7	ILLINOIS	FED. AID PROJECT		