CONTRACT NO. 76626

F.A.P. RTE.	SECTION	COUNTY	TOTAL SHEETS	SHEET NO.
310	60-15HB	MADISON	185	134
STA. 10+075.000 TO STA. 10+087.500				
FED. ROAD DIST. NO. _	ILLINOIS	FED. AID PROJECT		

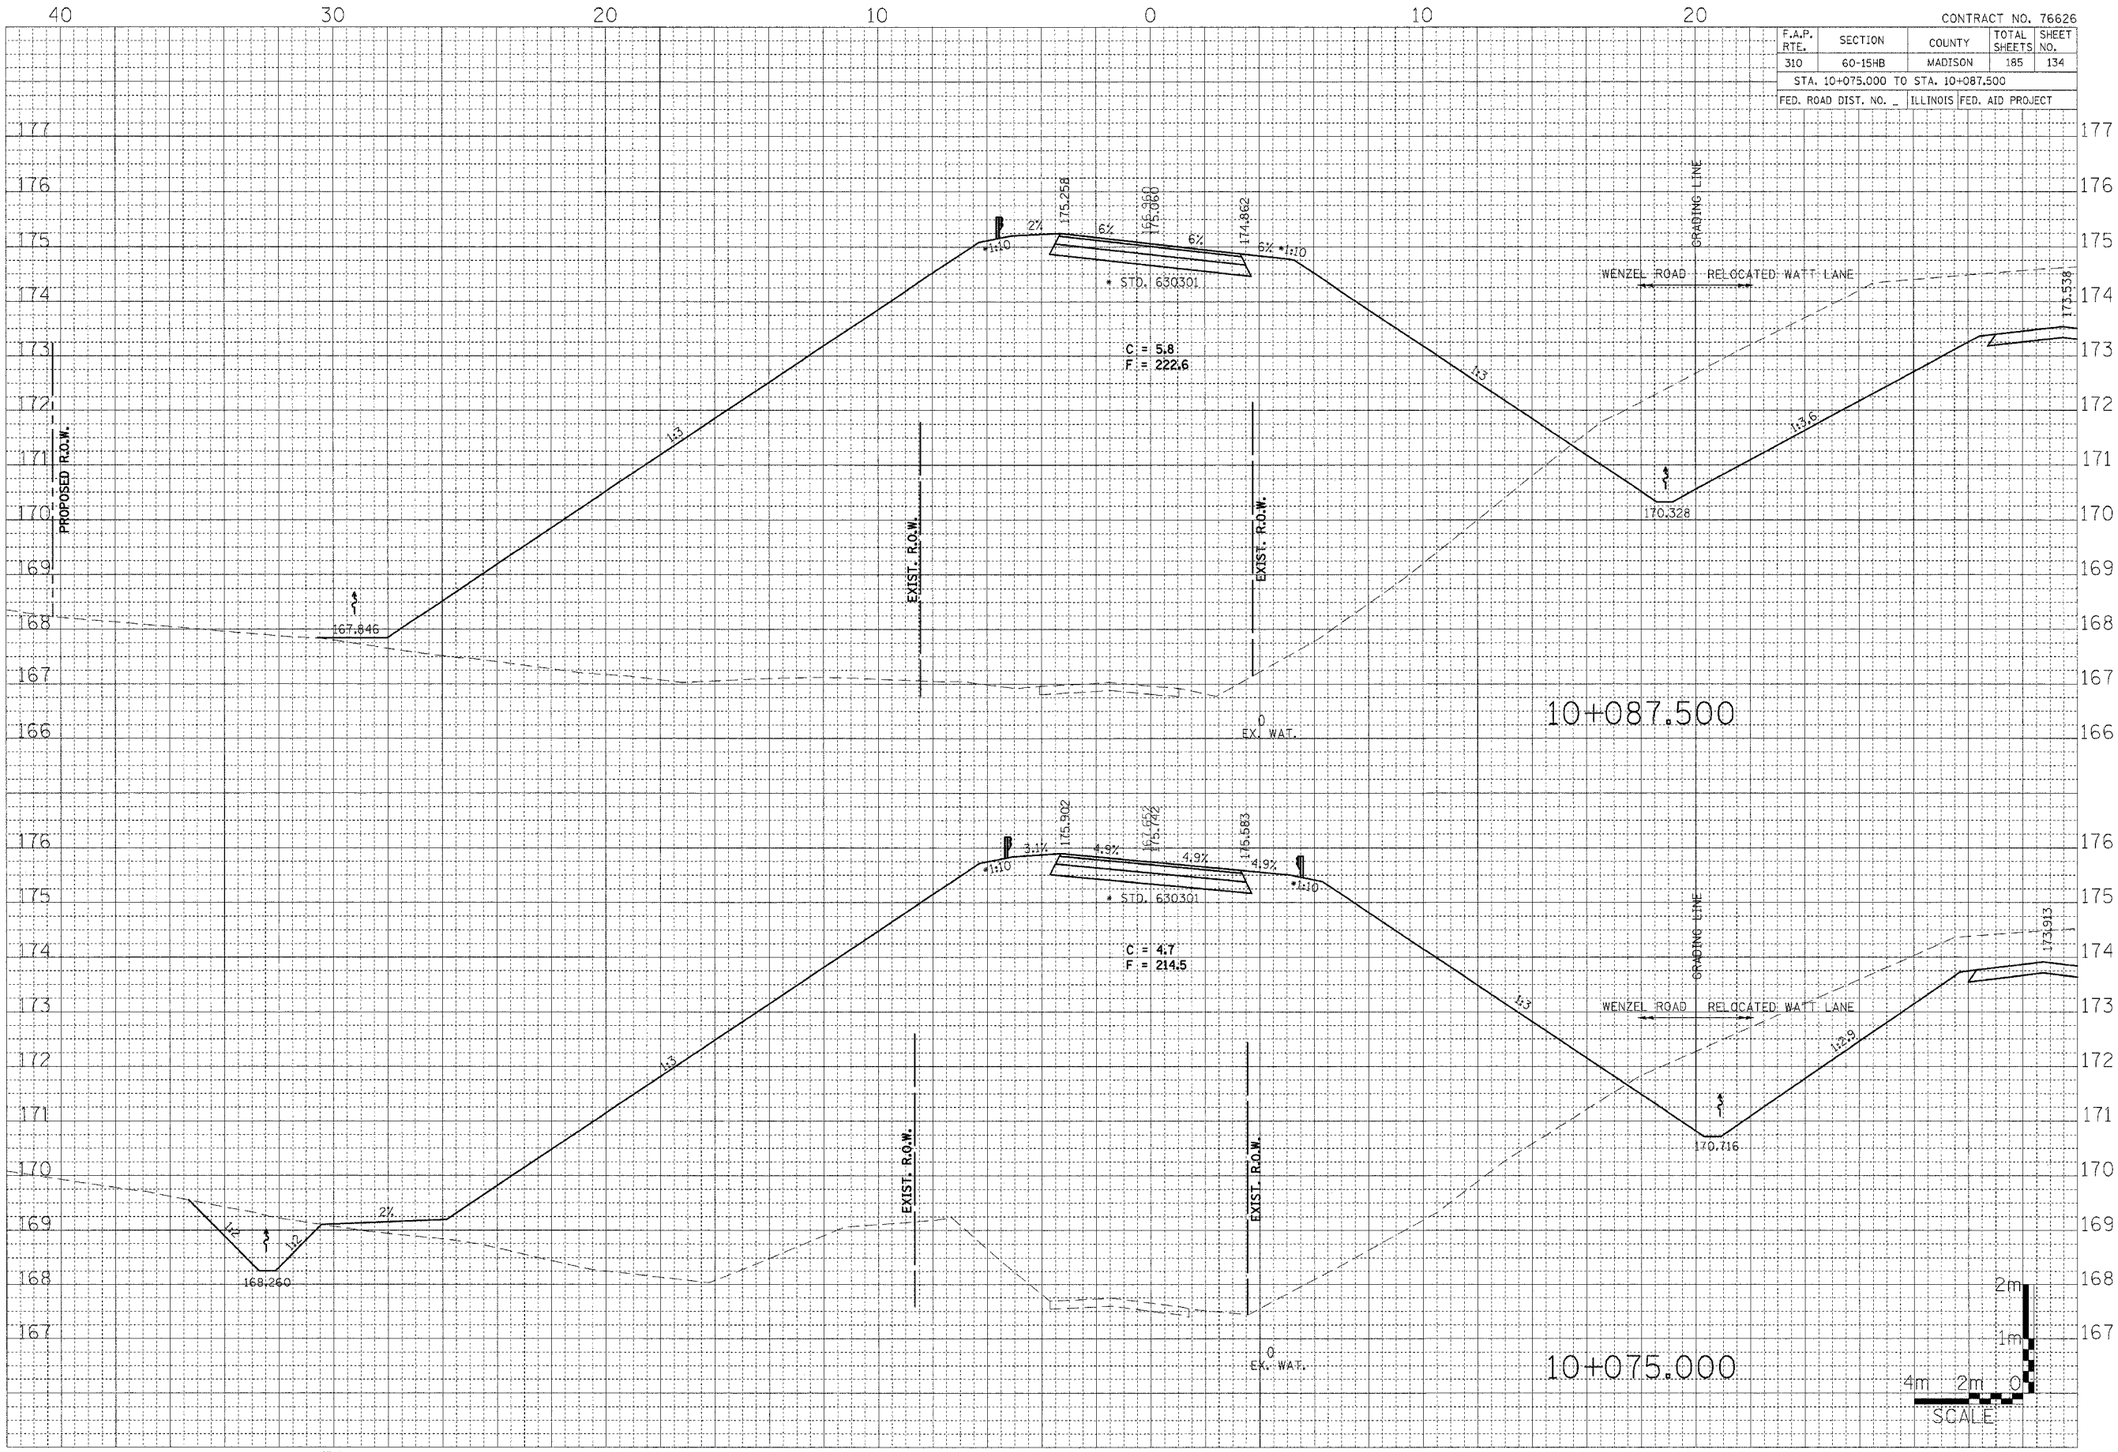

FINAL SURVEY	SURVEYED	BY
	PLOTTED	DATE
NOTE BOOK	AS-BUILT	
NO.	AREAS CHECKED	

ORIGINAL SURVEY	SURVEYED	BY
	PLOTTED	DATE
NOTE BOOK	AS-BUILT	
NO.	AREAS CHECKED	

WENZEL ROAD

STA. 10+075.000 TO STA. 10+087.500

...\wenzel\xsec\sheet_wenzel.dgn 7/20/2007 11:30:57 PM