CONTRACT NO. 76626

F.A.P. RTE.	SECTION	COUNTY	TOTAL SHEETS	SHEET NO.
310	60-15HB	MADISON	185	166
STA. 10+541.912 TO STA. 10+550.000				
FED. ROAD DIST. NO. _	ILLINOIS	FED. AID PROJECT		

FINAL SURVEY	SURVEYED	DATE
NOTE BOOK	PLOTTED	
NO.	CHECKED	
	AREAS	
	AREAS CHECKED	

ORIGINAL SURVEY	SURVEYED	BY
NOTE BOOK	PLOTTED	
NO.	CHECKED	
	AREAS	
	AREAS CHECKED	

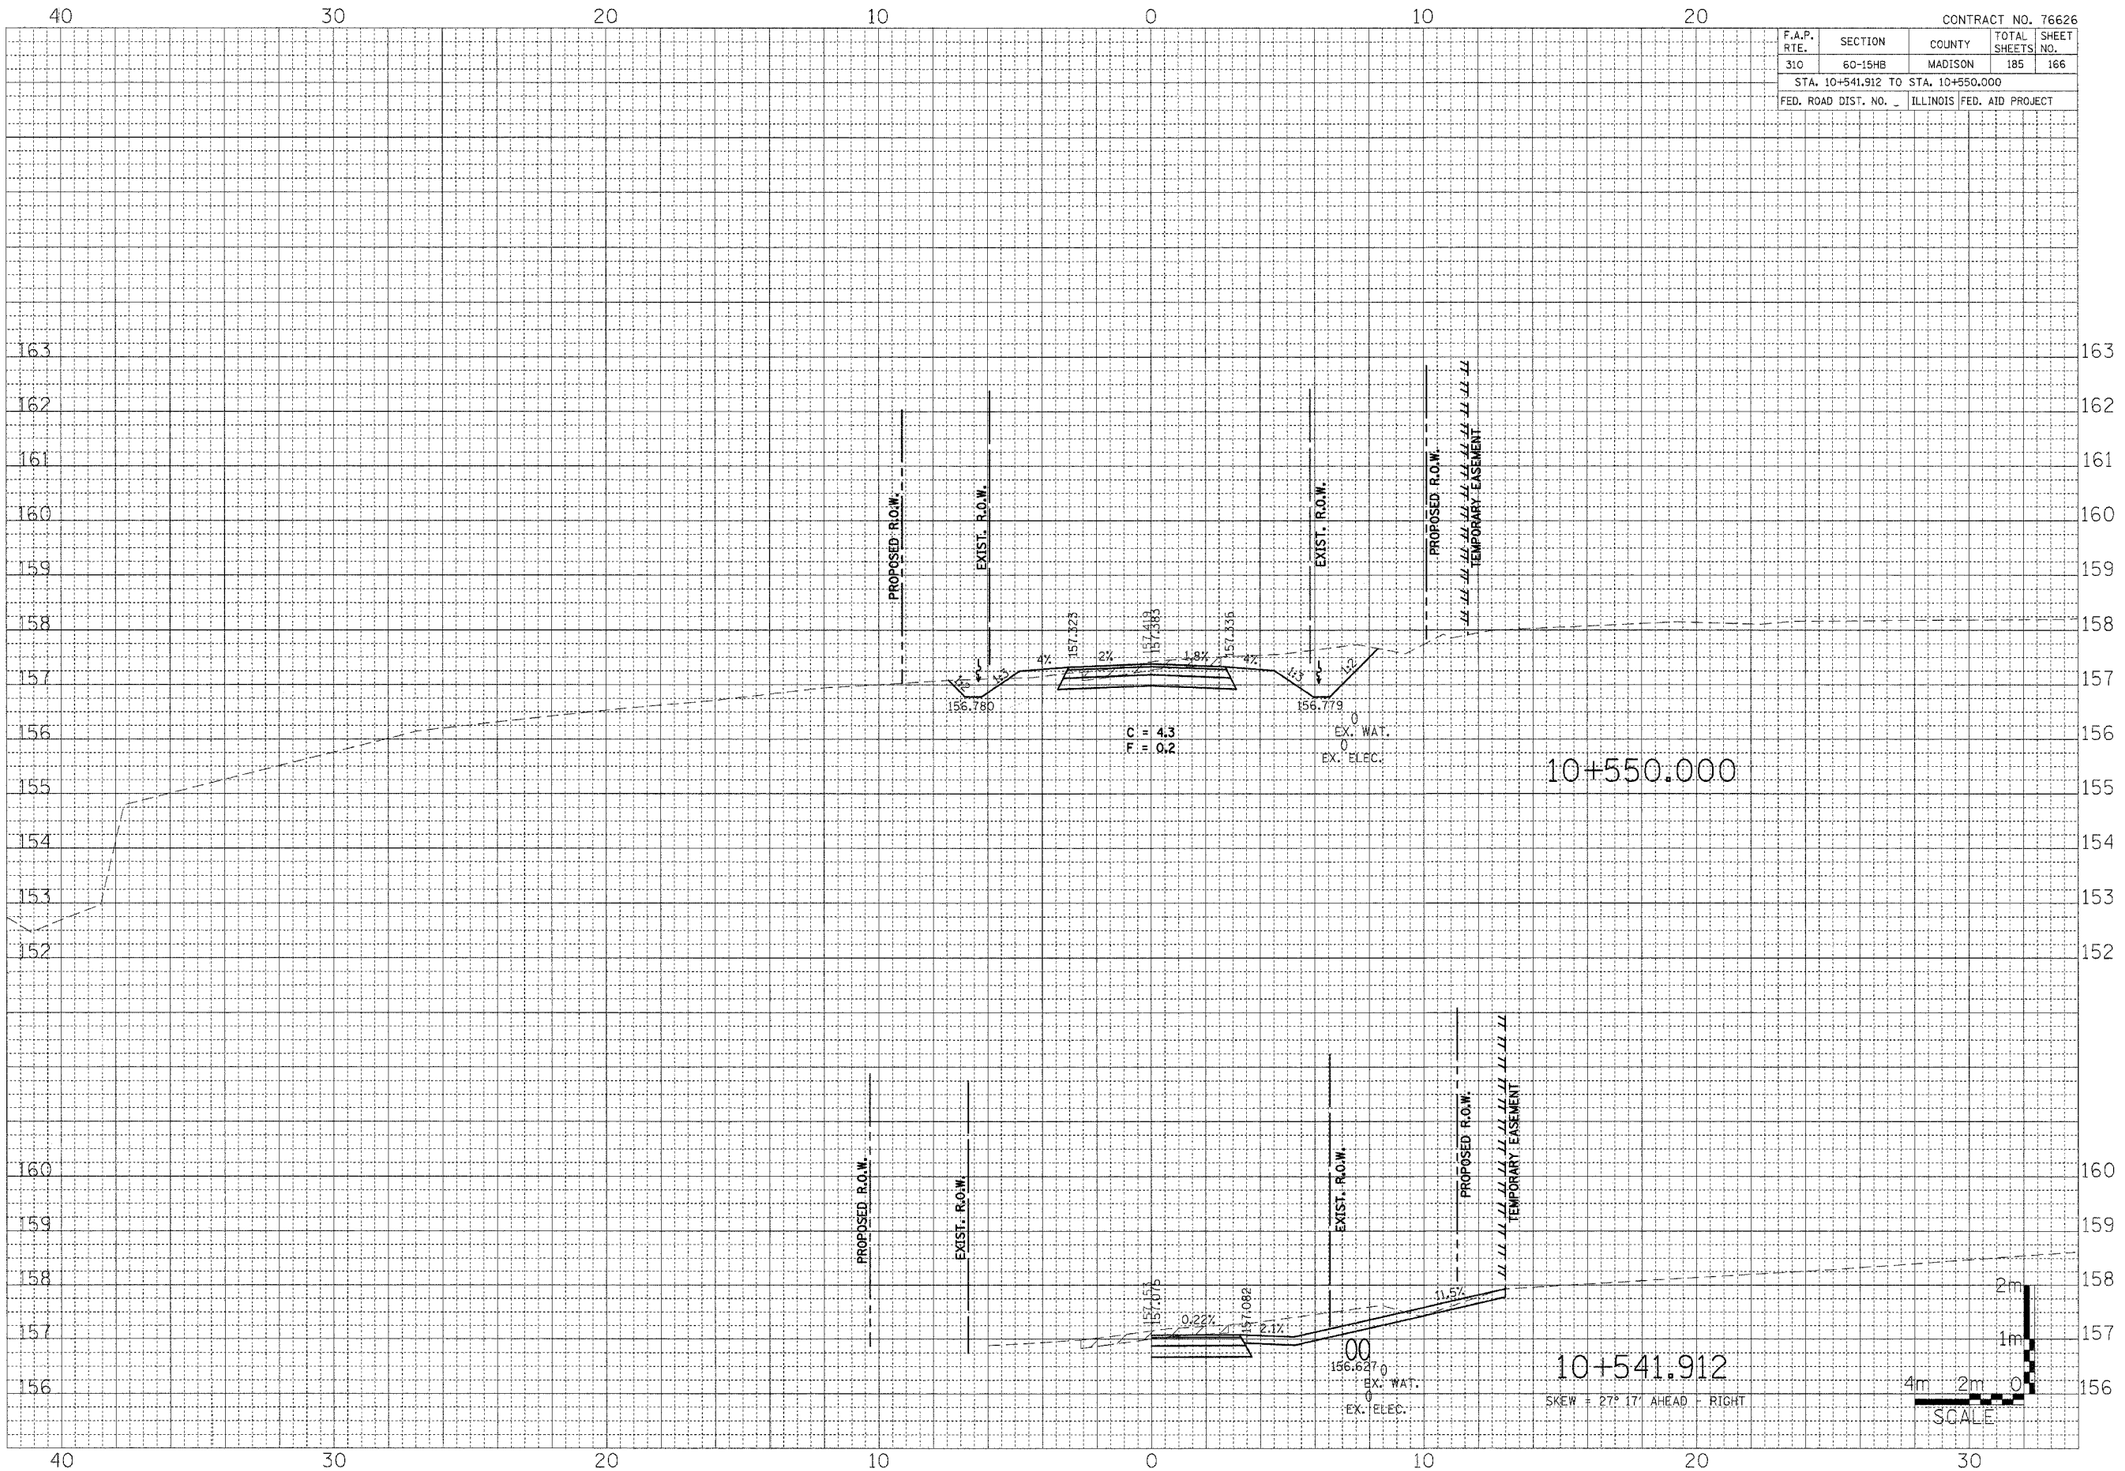

WENZEL ROAD

STA. 10+541.912 TO STA. 10+550.000

...\wenzel\xsec\sheet_wenzel.dgn 7/29/2007 11:31:06 PM