CONTRACT NO. 76626

F.A.P. RTE.	SECTION	COUNTY	TOTAL SHEETS	SHEET NO.
310	60-15HB	MADISON	185	179
STA. 30+012.500 TO STA. 30+016.106				
FED. ROAD DIST. NO. _	ILLINOIS	FED. AID PROJECT		

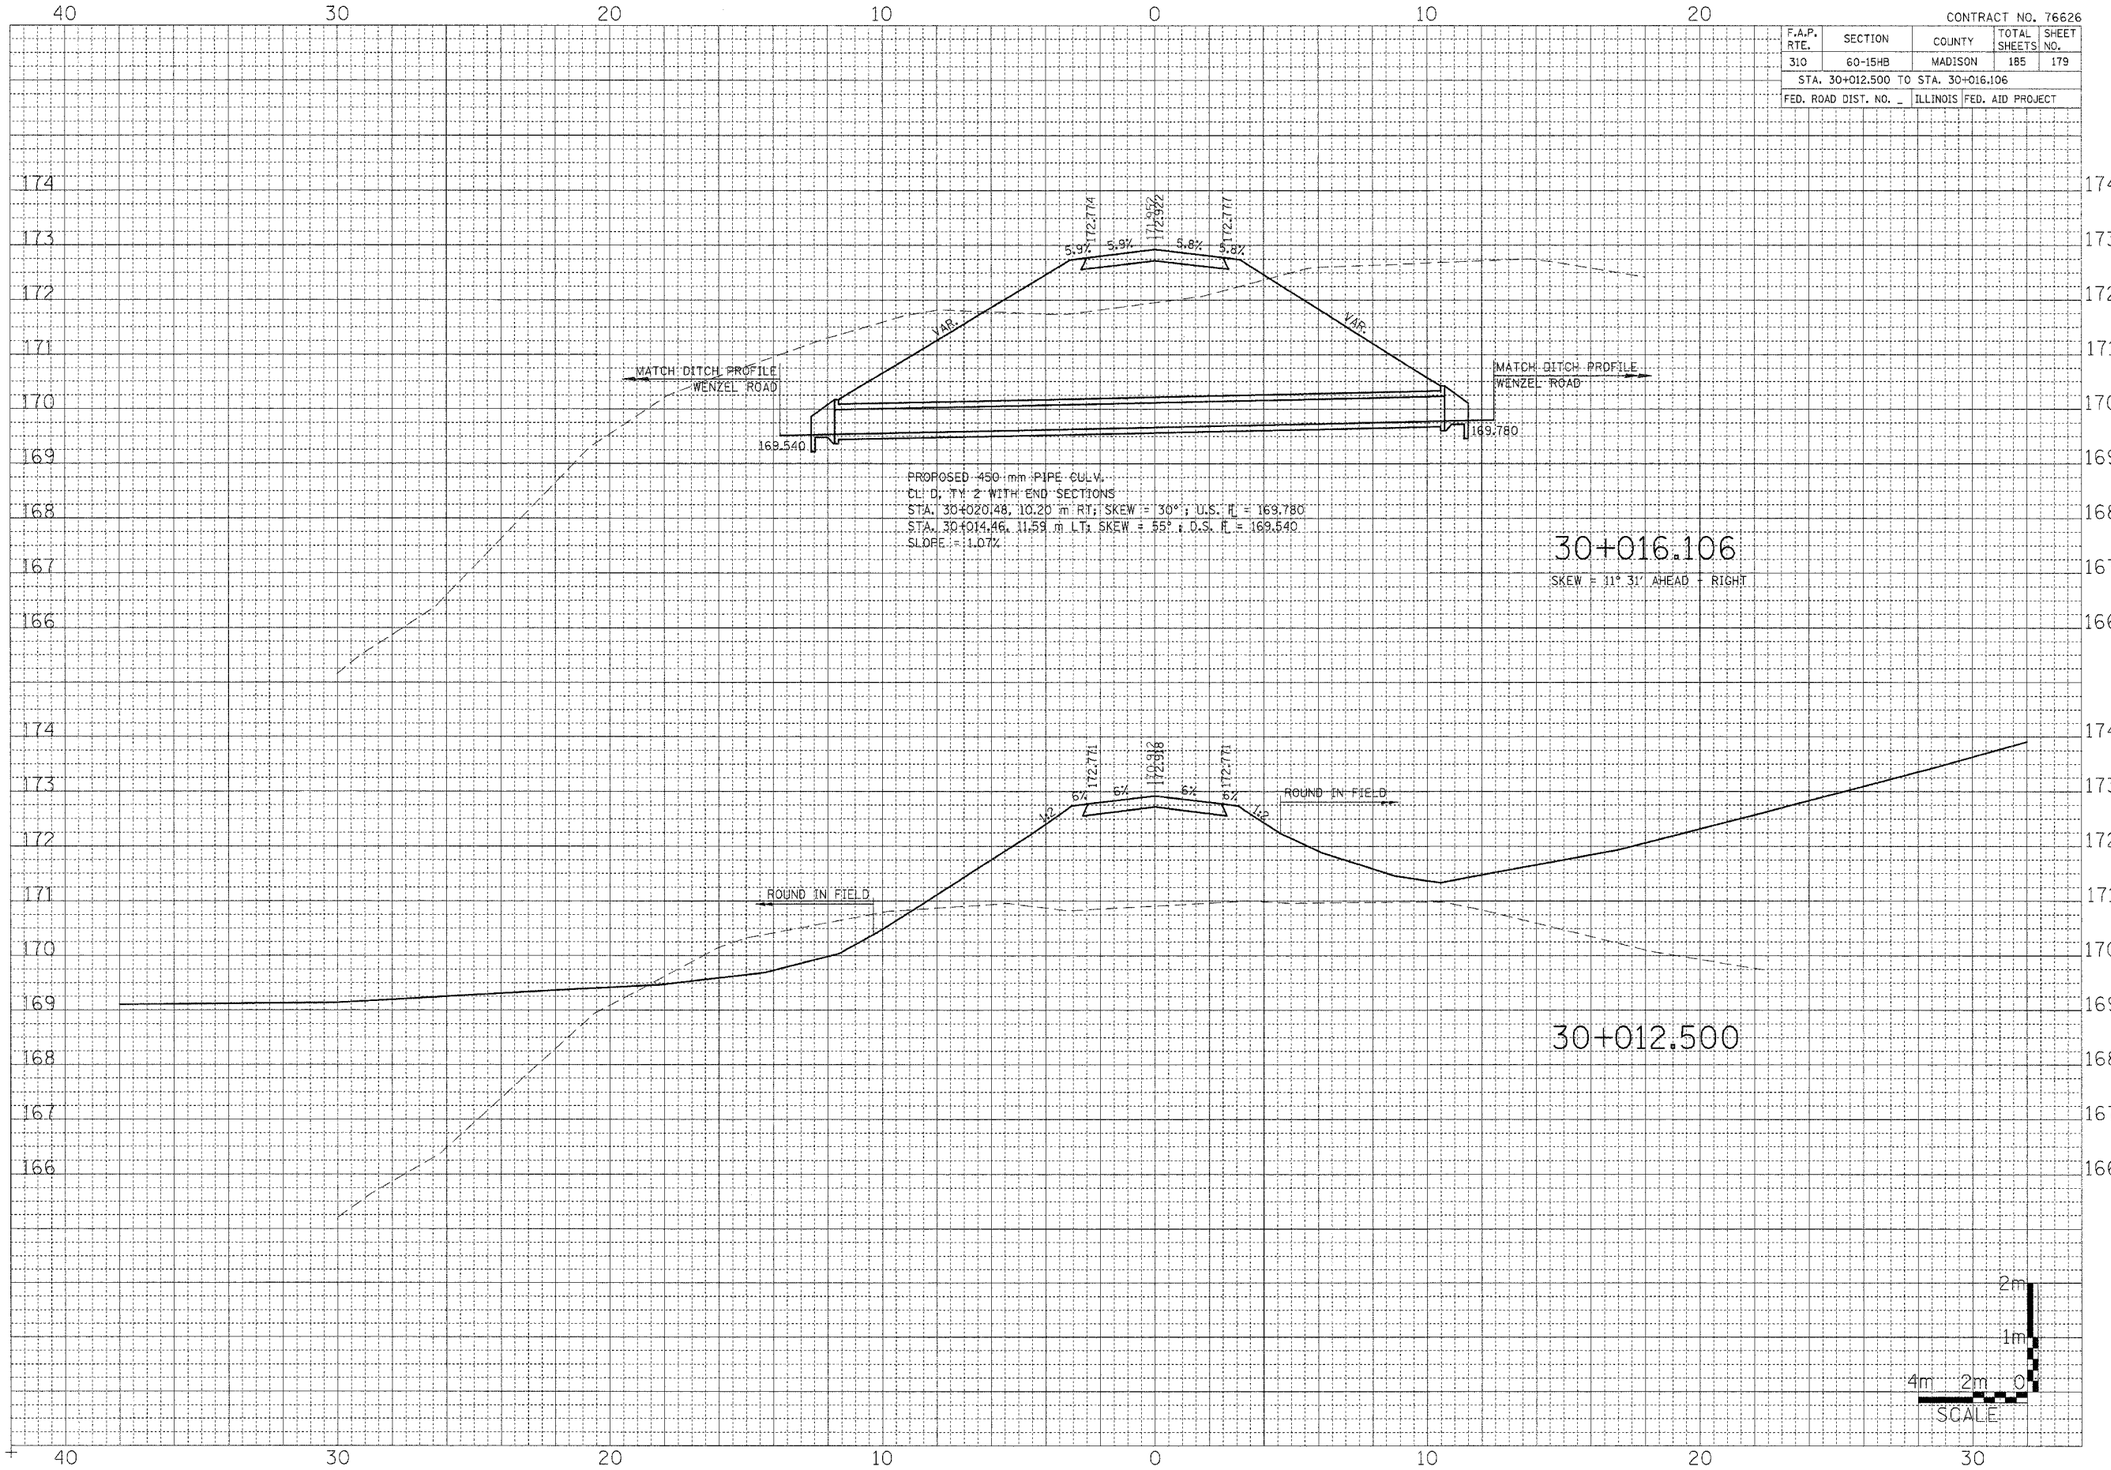

RELOCATED WATT LANE

STA. 30+012.500 TO STA. 30+016.106

FINAL SURVEY | NOTE BOOK NO. | SURVEYED | PLOTTED | TEMPLATE | AREAS | AREAS CHECKED | BY | DATE

ORIGINAL SURVEY | NOTE BOOK NO. | SURVEYED | PLOTTED | TEMPLATE | AREAS | AREAS CHECKED | BY | DATE

...\0002\wenzel\xsec\sheet_sd2.dgn 7/29/2007 11:31:09 PM