CONTRACT NO. 78023

F.A.P RTE.	SECTION	COUNTY	TOTAL SHEETS	SHEET NO.
778	4BR-1	HARDIN	69	64

STA. 1018+50.00 TO STA. 1019+50.00

FED. ROAD DIST. NO. 7 | ILLINOIS | FED. AID PROJECT

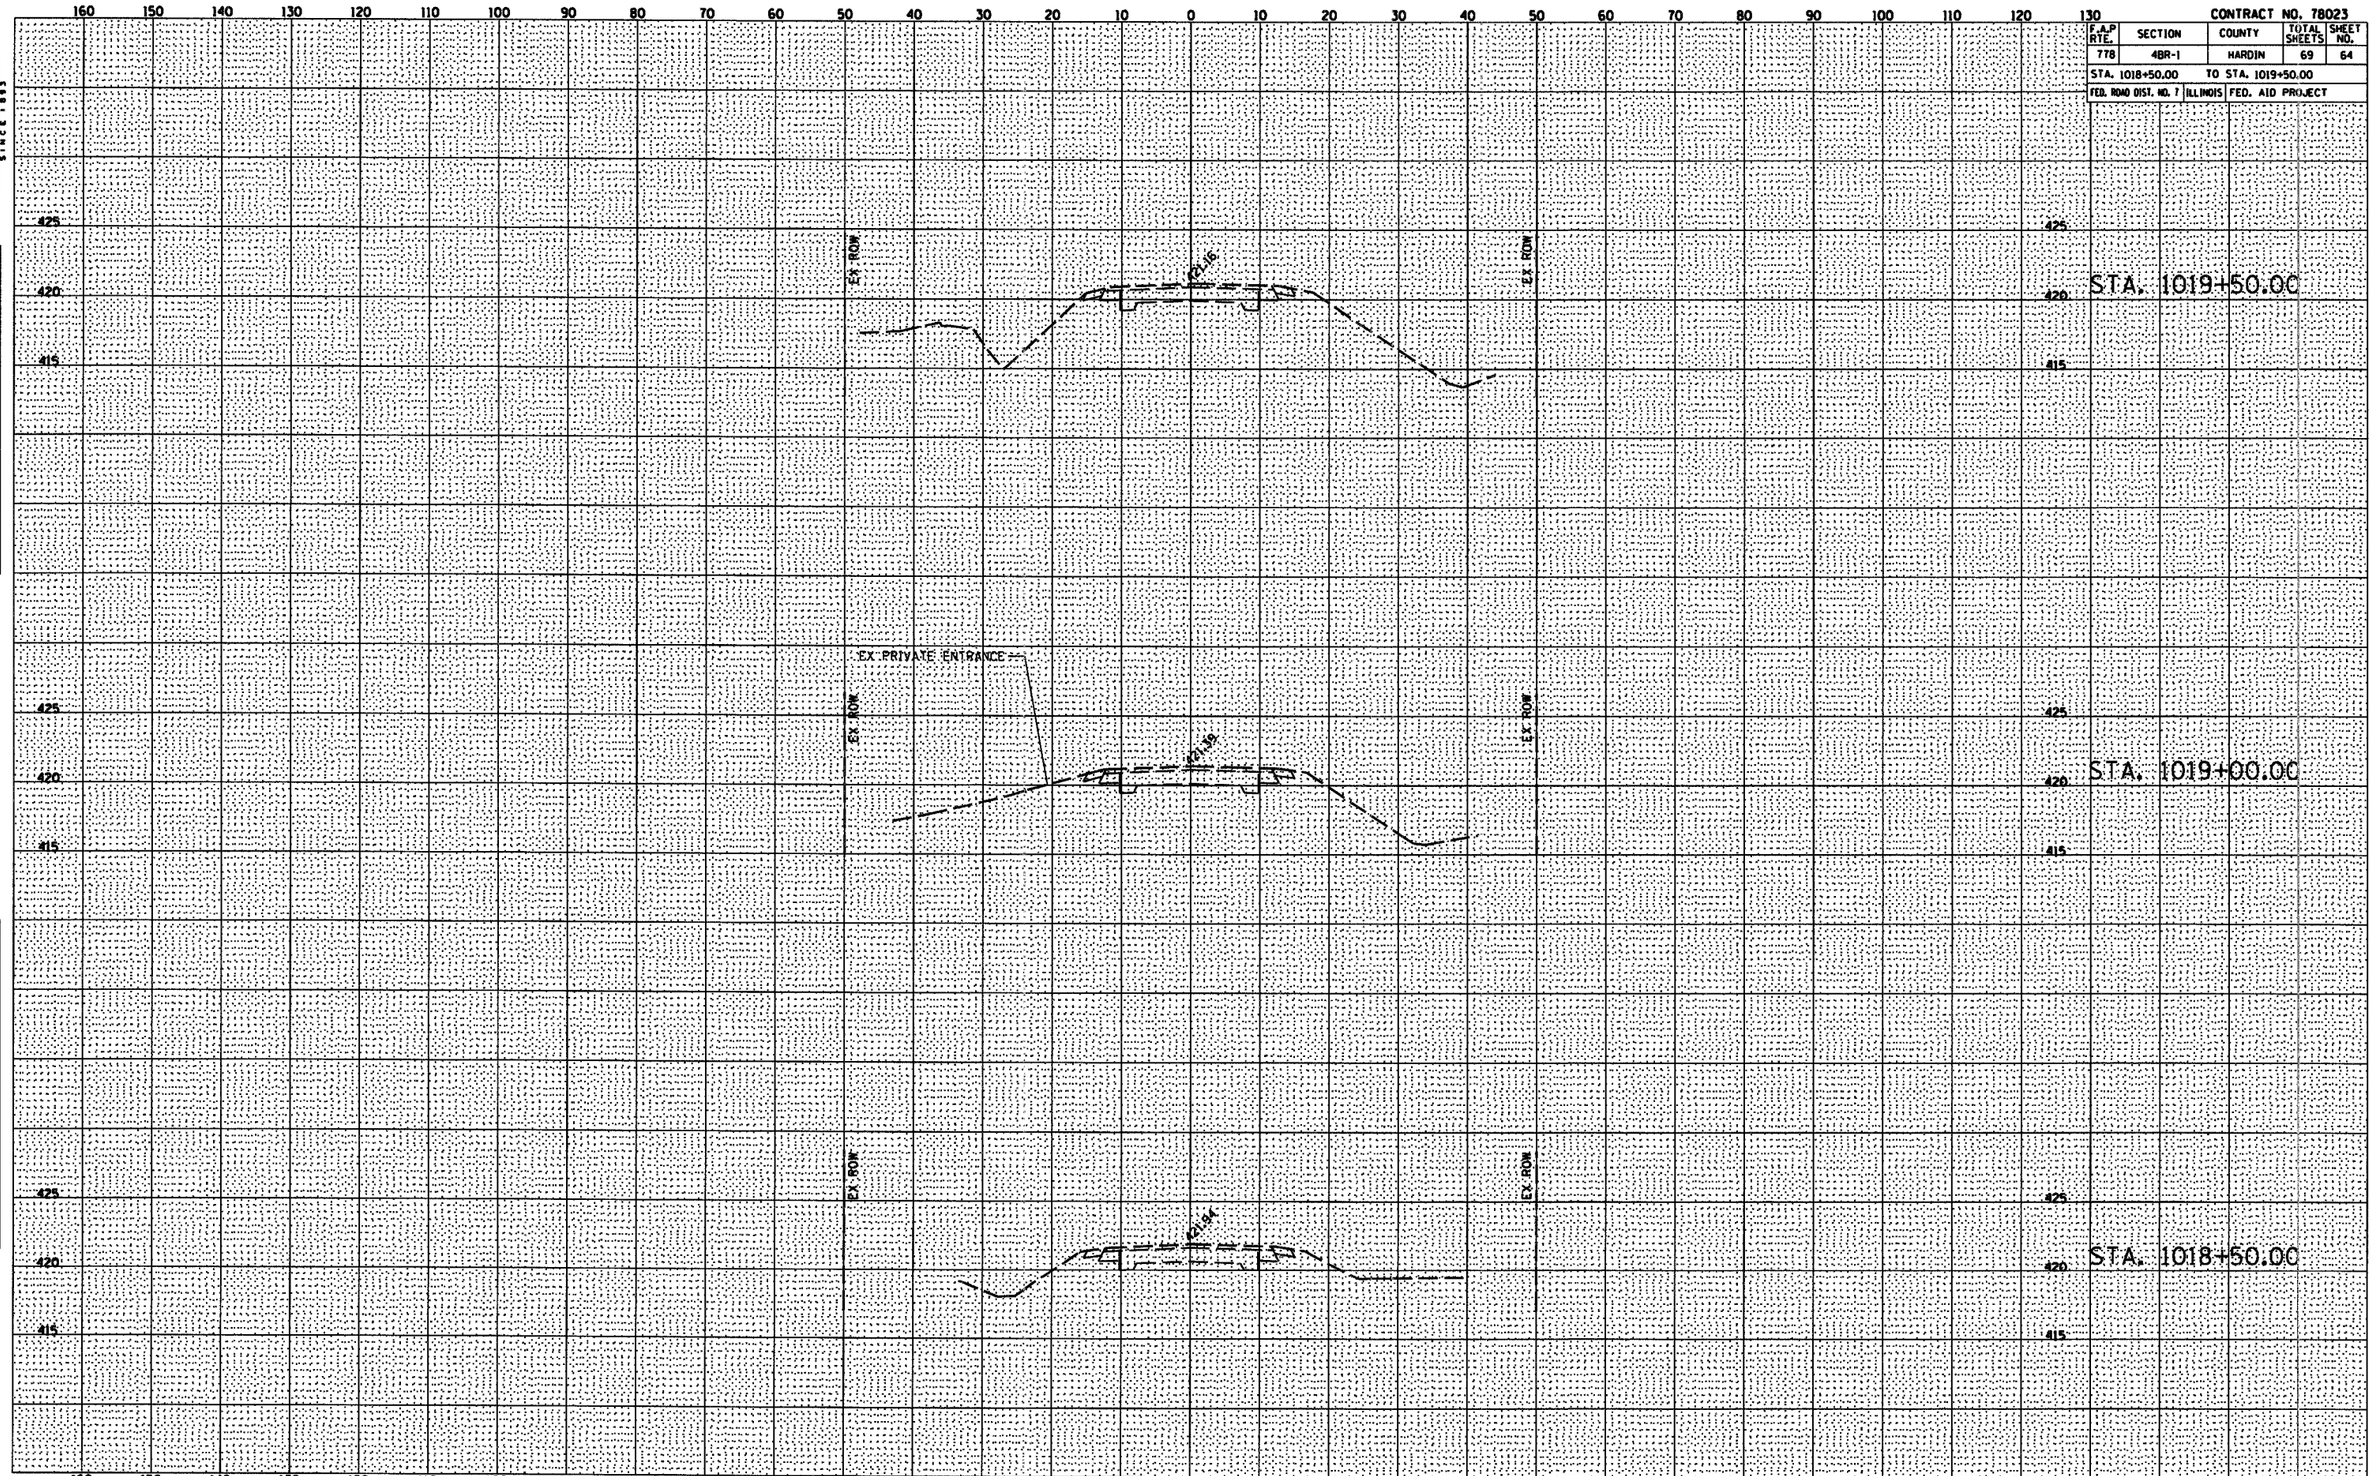

FAP ROUTE 778 (IL 34) CROSS SECTIONS

MODJESKI and MASTERS Consulting Engineers SINCE 1893

FINAL SURVEY: NOTE BOOK NO. | SURVEYED | PLOTTED | TEMPLATE | AREAS | AREAS CHECKED | BY | DATE

ORIGINAL SURVEY: NOTE BOOK NO. | SURVEYED | PLOTTED | TEMPLATE | AREAS | AREAS CHECKED | BY | DATE

PLOT DATE = $DATE$
FILE NAME = $FILEL$
PLOT SCALE = $SCALE$
USER NAME = $USER$