MODJESKI and MASTERS
Consulting Engineers
SINCE 1893

F.A.P RTE.	SECTION	COUNTY	TOTAL SHEETS	SHEET NO.
778	4BR-1	HARDIN	69	65
STA. 1020+00.00		TO STA. 1020+50.00		
FED. ROAD DIST. NO. 7	ILLINOIS	FED. AID PROJECT		

CONTRACT NO. 78023

FINAL SURVEY NOTE BOOK NO.
SURVEYED
PLOTTED
TOTAL AREAS
AREAS CHECKED
BY
DATE

ORIGINAL SURVEY NOTE BOOK NO.
SURVEYED
PLOTTED
TOTAL AREAS
AREAS CHECKED
BY
DATE

PLOT DATE = $DATE$
FILE NAME = $FILE$
PLOT SCALE = $SCALE$
USER NAME = $USER$

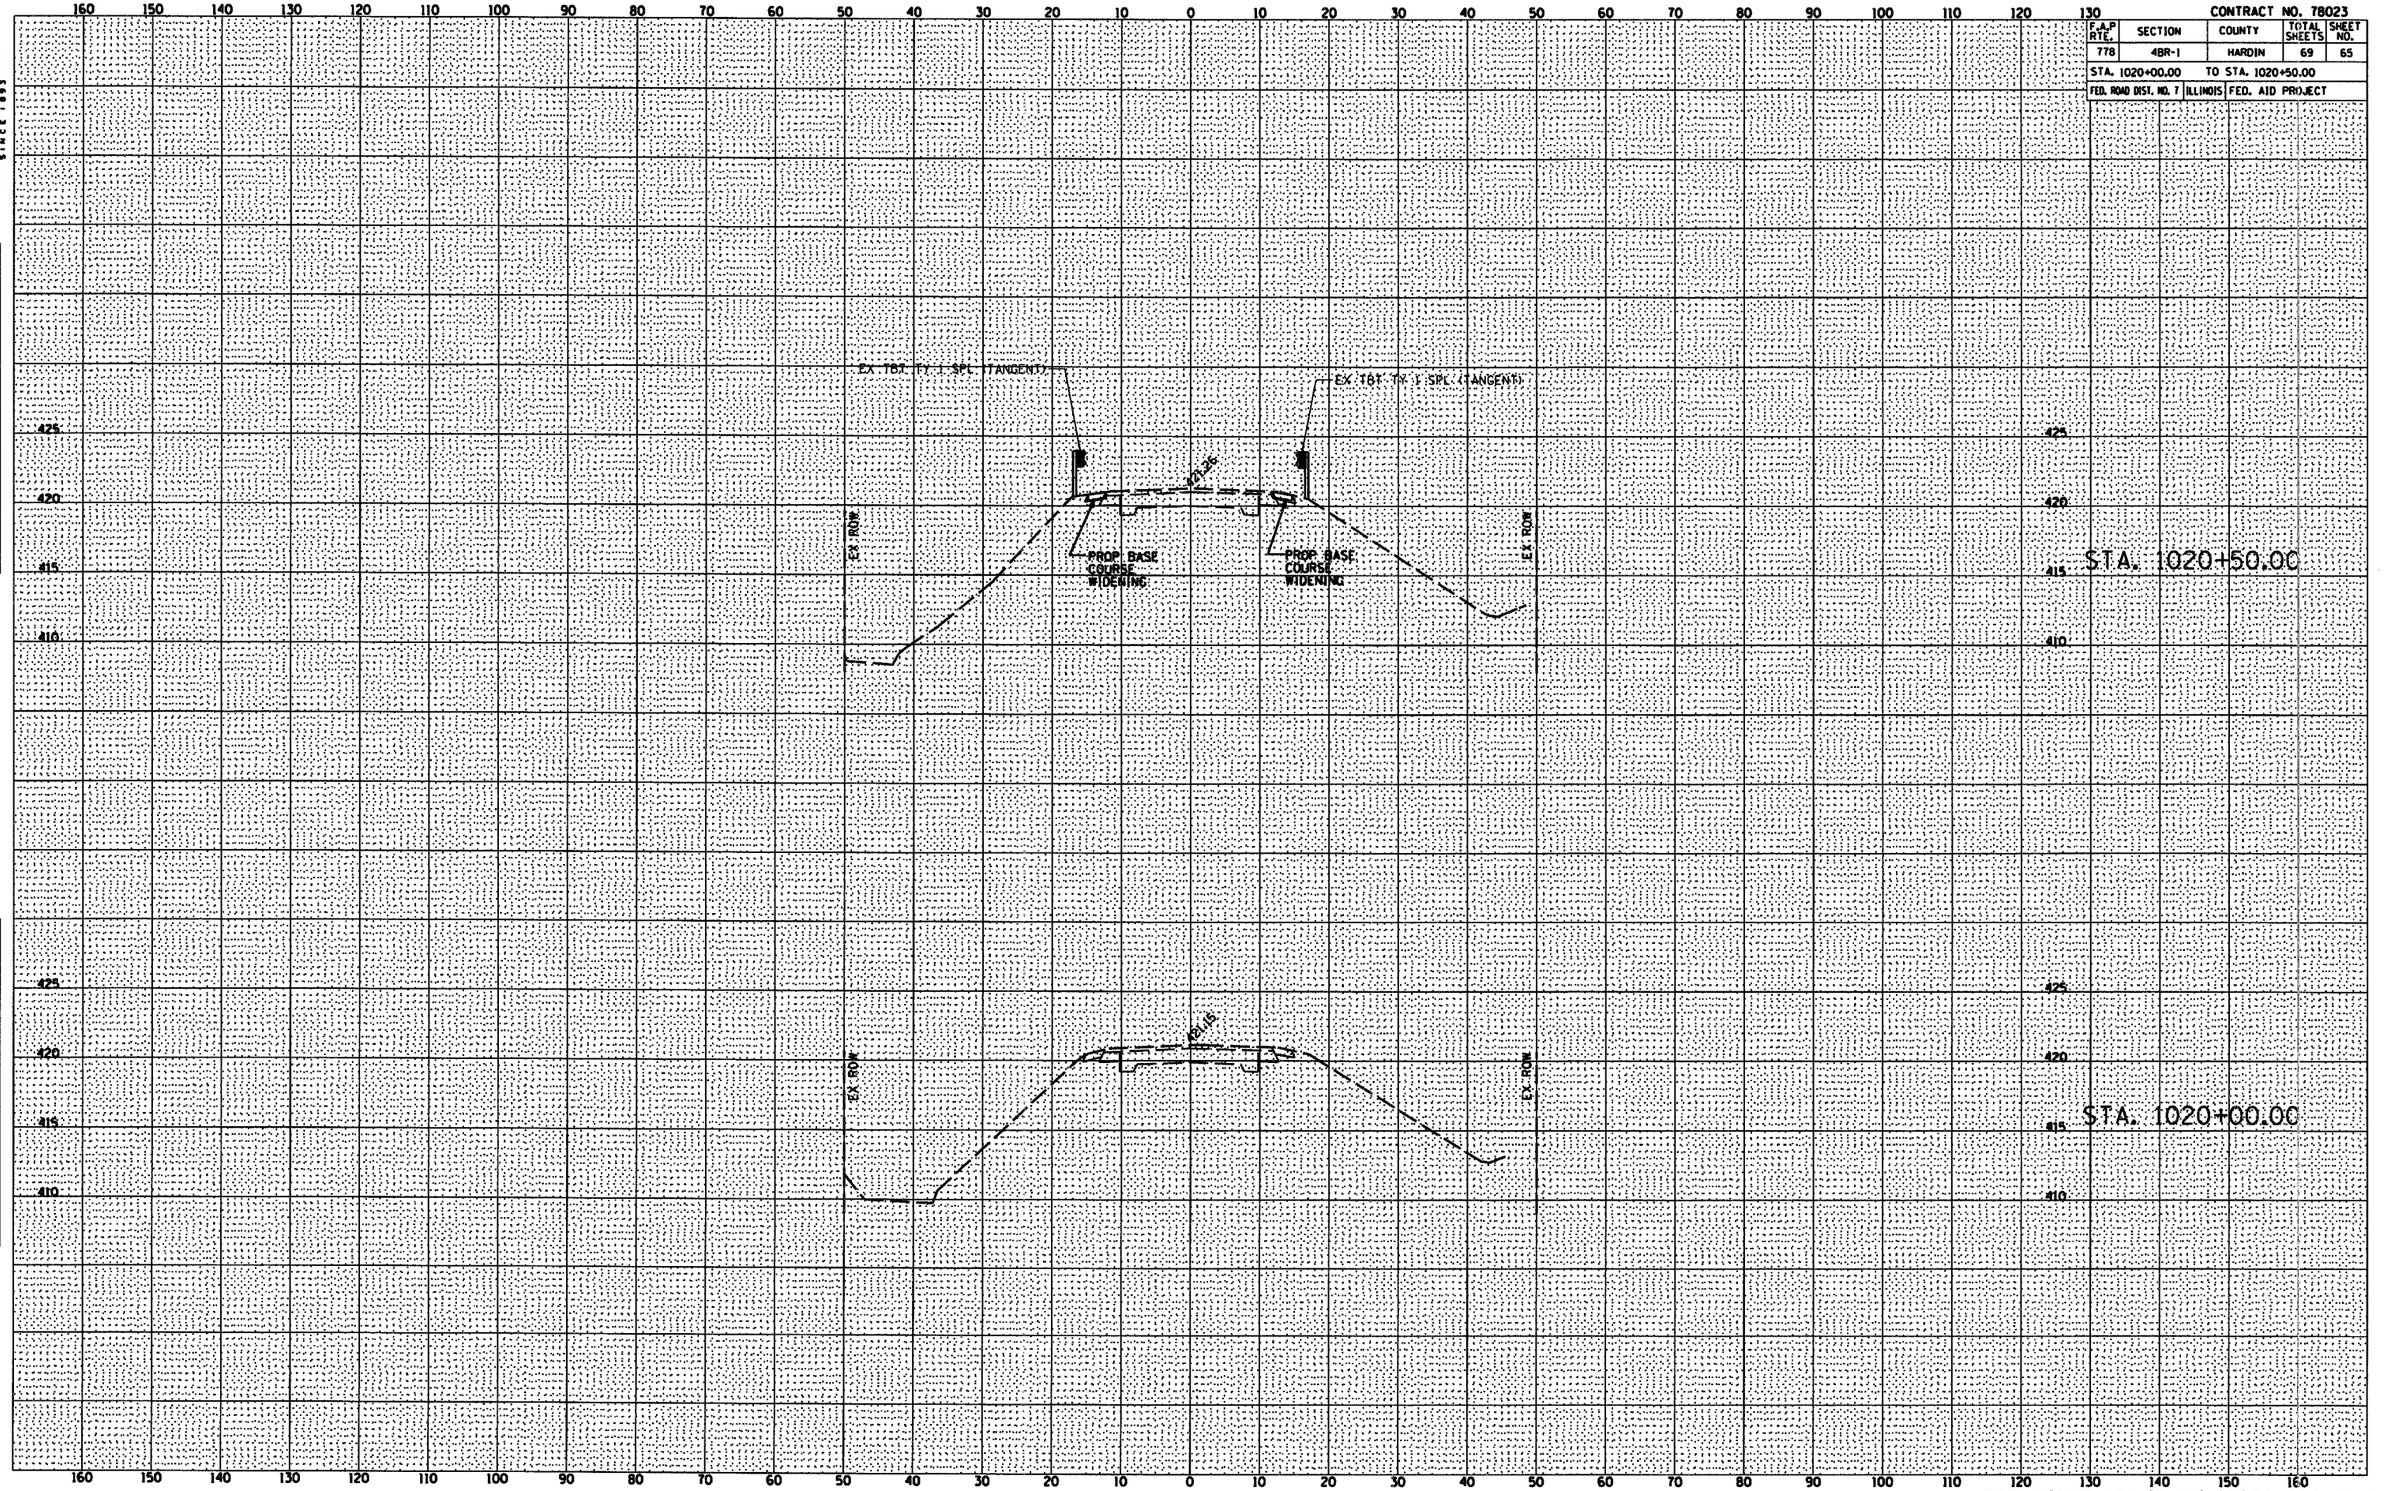

FAP ROUTE 778 (IL 34) CROSS SECTIONS