CONTRACT NO. 83905

F.A. RTE.	SECTION	COUNTY	TOTAL SHEETS	SHEET NO.
1362	06-00047-00-LS	COOK	59	36
STA.		TO STA.		
FED. ROAD DIST. NO.	ILLINOIS	FED. AID PROJECT		

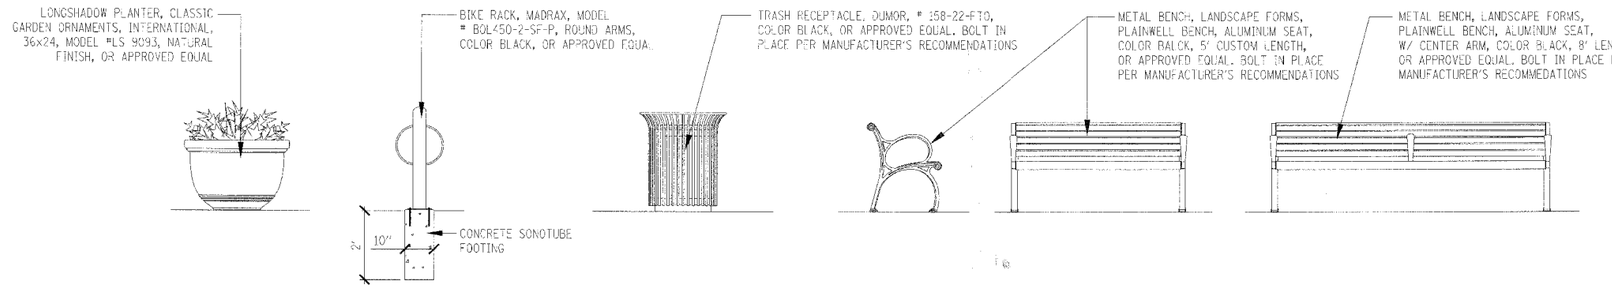

FURNISHINGS

1/2" = 1'-0"

TOP VIEW

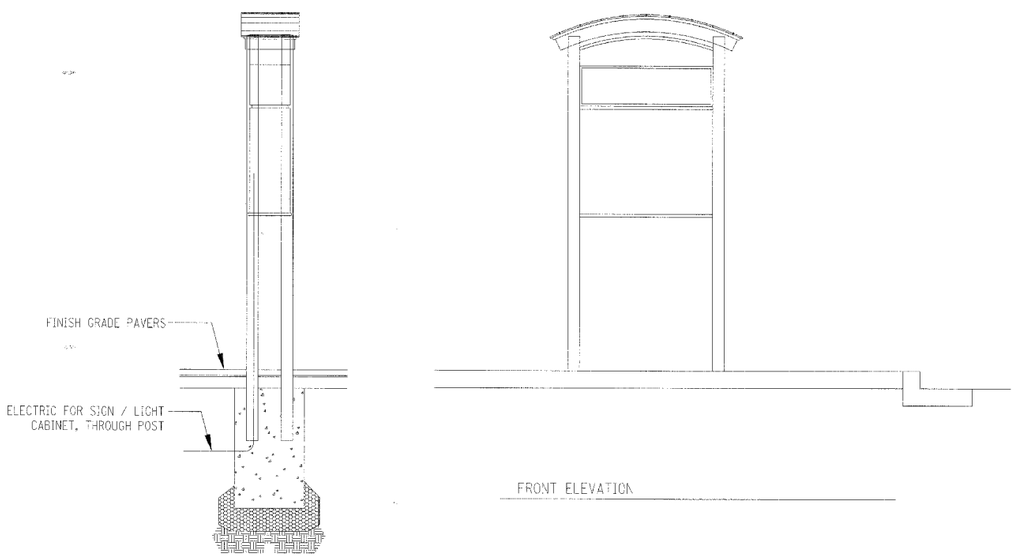

SIDE ELECTRATION

FRONT ELEVATION

VILLAGE IDENTIFICATION SIGN - BY OTHER

1/2" = 1'-0"

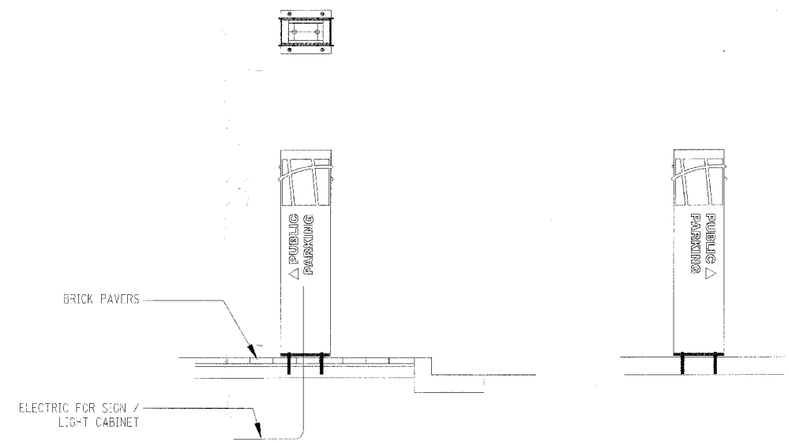

EAST ELEVATION

WEST ELEVATION

DIRECTIONAL SIGN - BY OTHER

1/2" = 1'-0"

SIGNAGE ELEMENTS TO BE ISSUED AS SEPERATE CONTRACT FROM STREETSCAPE WORK. STREETSCAPE CONTRACTOR SHALL PROVIDE POWER UTILITY LINES AND STUB OUT AS INDICATED ON ELEC. DWGS.

REVISIONS	
NAME	DATE

ILLINOIS DEPARTMENT OF TRANSPORTATION

STREETSCAPE DETAILS LAWRENCE AVENUE

SCALE: VERT. HORIZ. AS NOTED

DATE 1/08/07

DRAWN BY JDS

CHECKED BY JDS

PLOT DATE = 10/25/2007
FILE NAME = W:\HARDGRIEGHTS\83279\C-01\83279LSP-LSP
PLOT SCALE = 1' = 1'
USER NAME = PMARCNELLI