F.A.P. RTE.	SECTION	COUNTY	TOTAL SHEETS	SHEET NO.
2593	02-00092-00-WR	DU PAGE	49	31
FEDERAL RD. DIST. NO. 1	ILLINOIS	FEDERAL AID PROJECT		
CONTRACT: 83936				

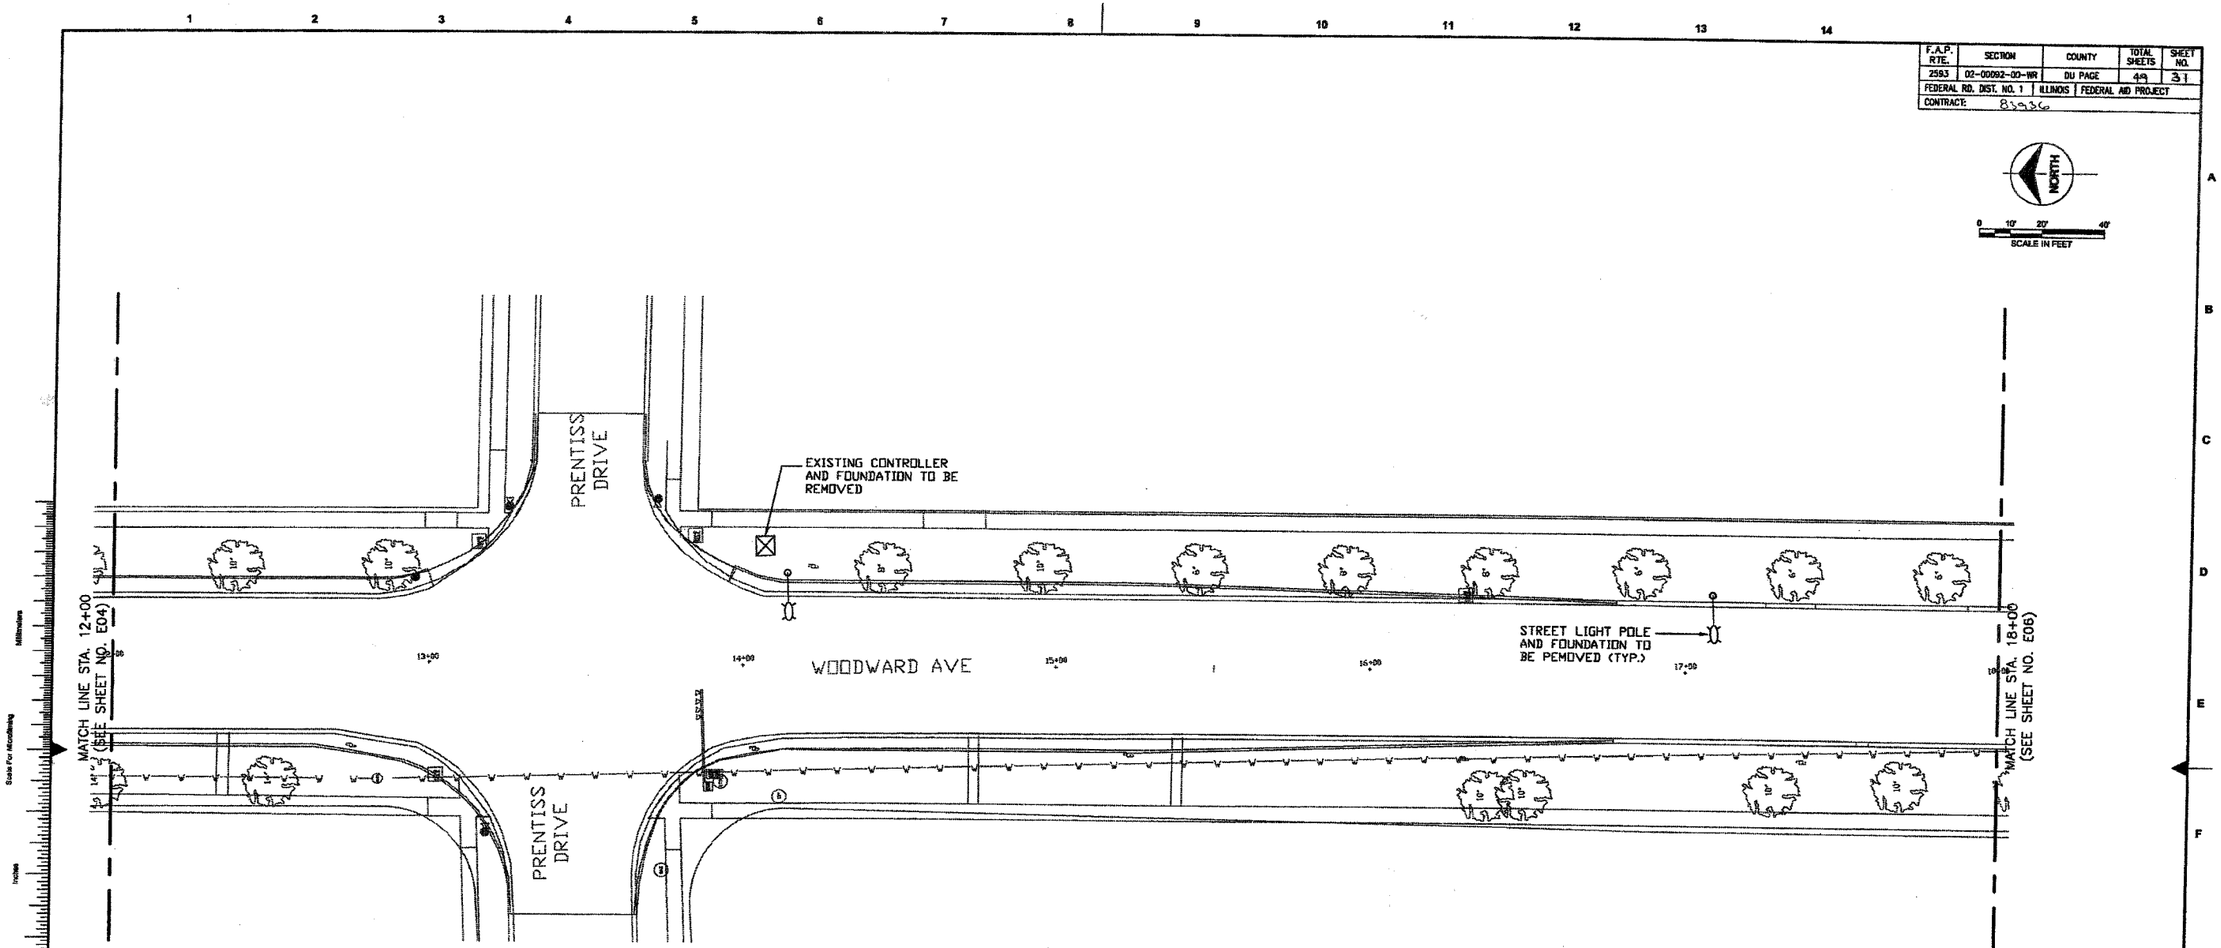

PARTIAL WOODWARD AVENUE LIGHTING LAYOUT - EXISTING

SCALE AS NOTED

COPYRIGHT © 2007 BURNS AND McDONNELL ENGINEERING COMPANY, INC.

DAVID E. MERTZ
062-052068
REGISTERED PROFESSIONAL ENGINEER
STATE OF ILLINOIS

Burns & McDonnell

date	detailed
04 / 10 / 2007	BMH
designed	checked
FO	DEM

VILLAGE OF DOWNERS GROVE
WOODWARD AVENUE LIGHTING LAYOUT
STATION 12+00 TO STATION 18+00

project	contract
45190	

drawing E05 — rev. 0

sheet of sheets

file: I:\DOWNERS...\45190\CAD\ E05