CONTRACT 88518

F.A.P RTE.	SECTION	COUNTY	TOTAL SHEETS	SHEET NO.
315	*	FULTON	324	37
STA. 535+00.00		TO STA. 547+00.00		
FED. ROAD DIST. NO.	ILLINOIS	FED. AID PROJECT		

*109W-1,RS-2;110W,RS-1

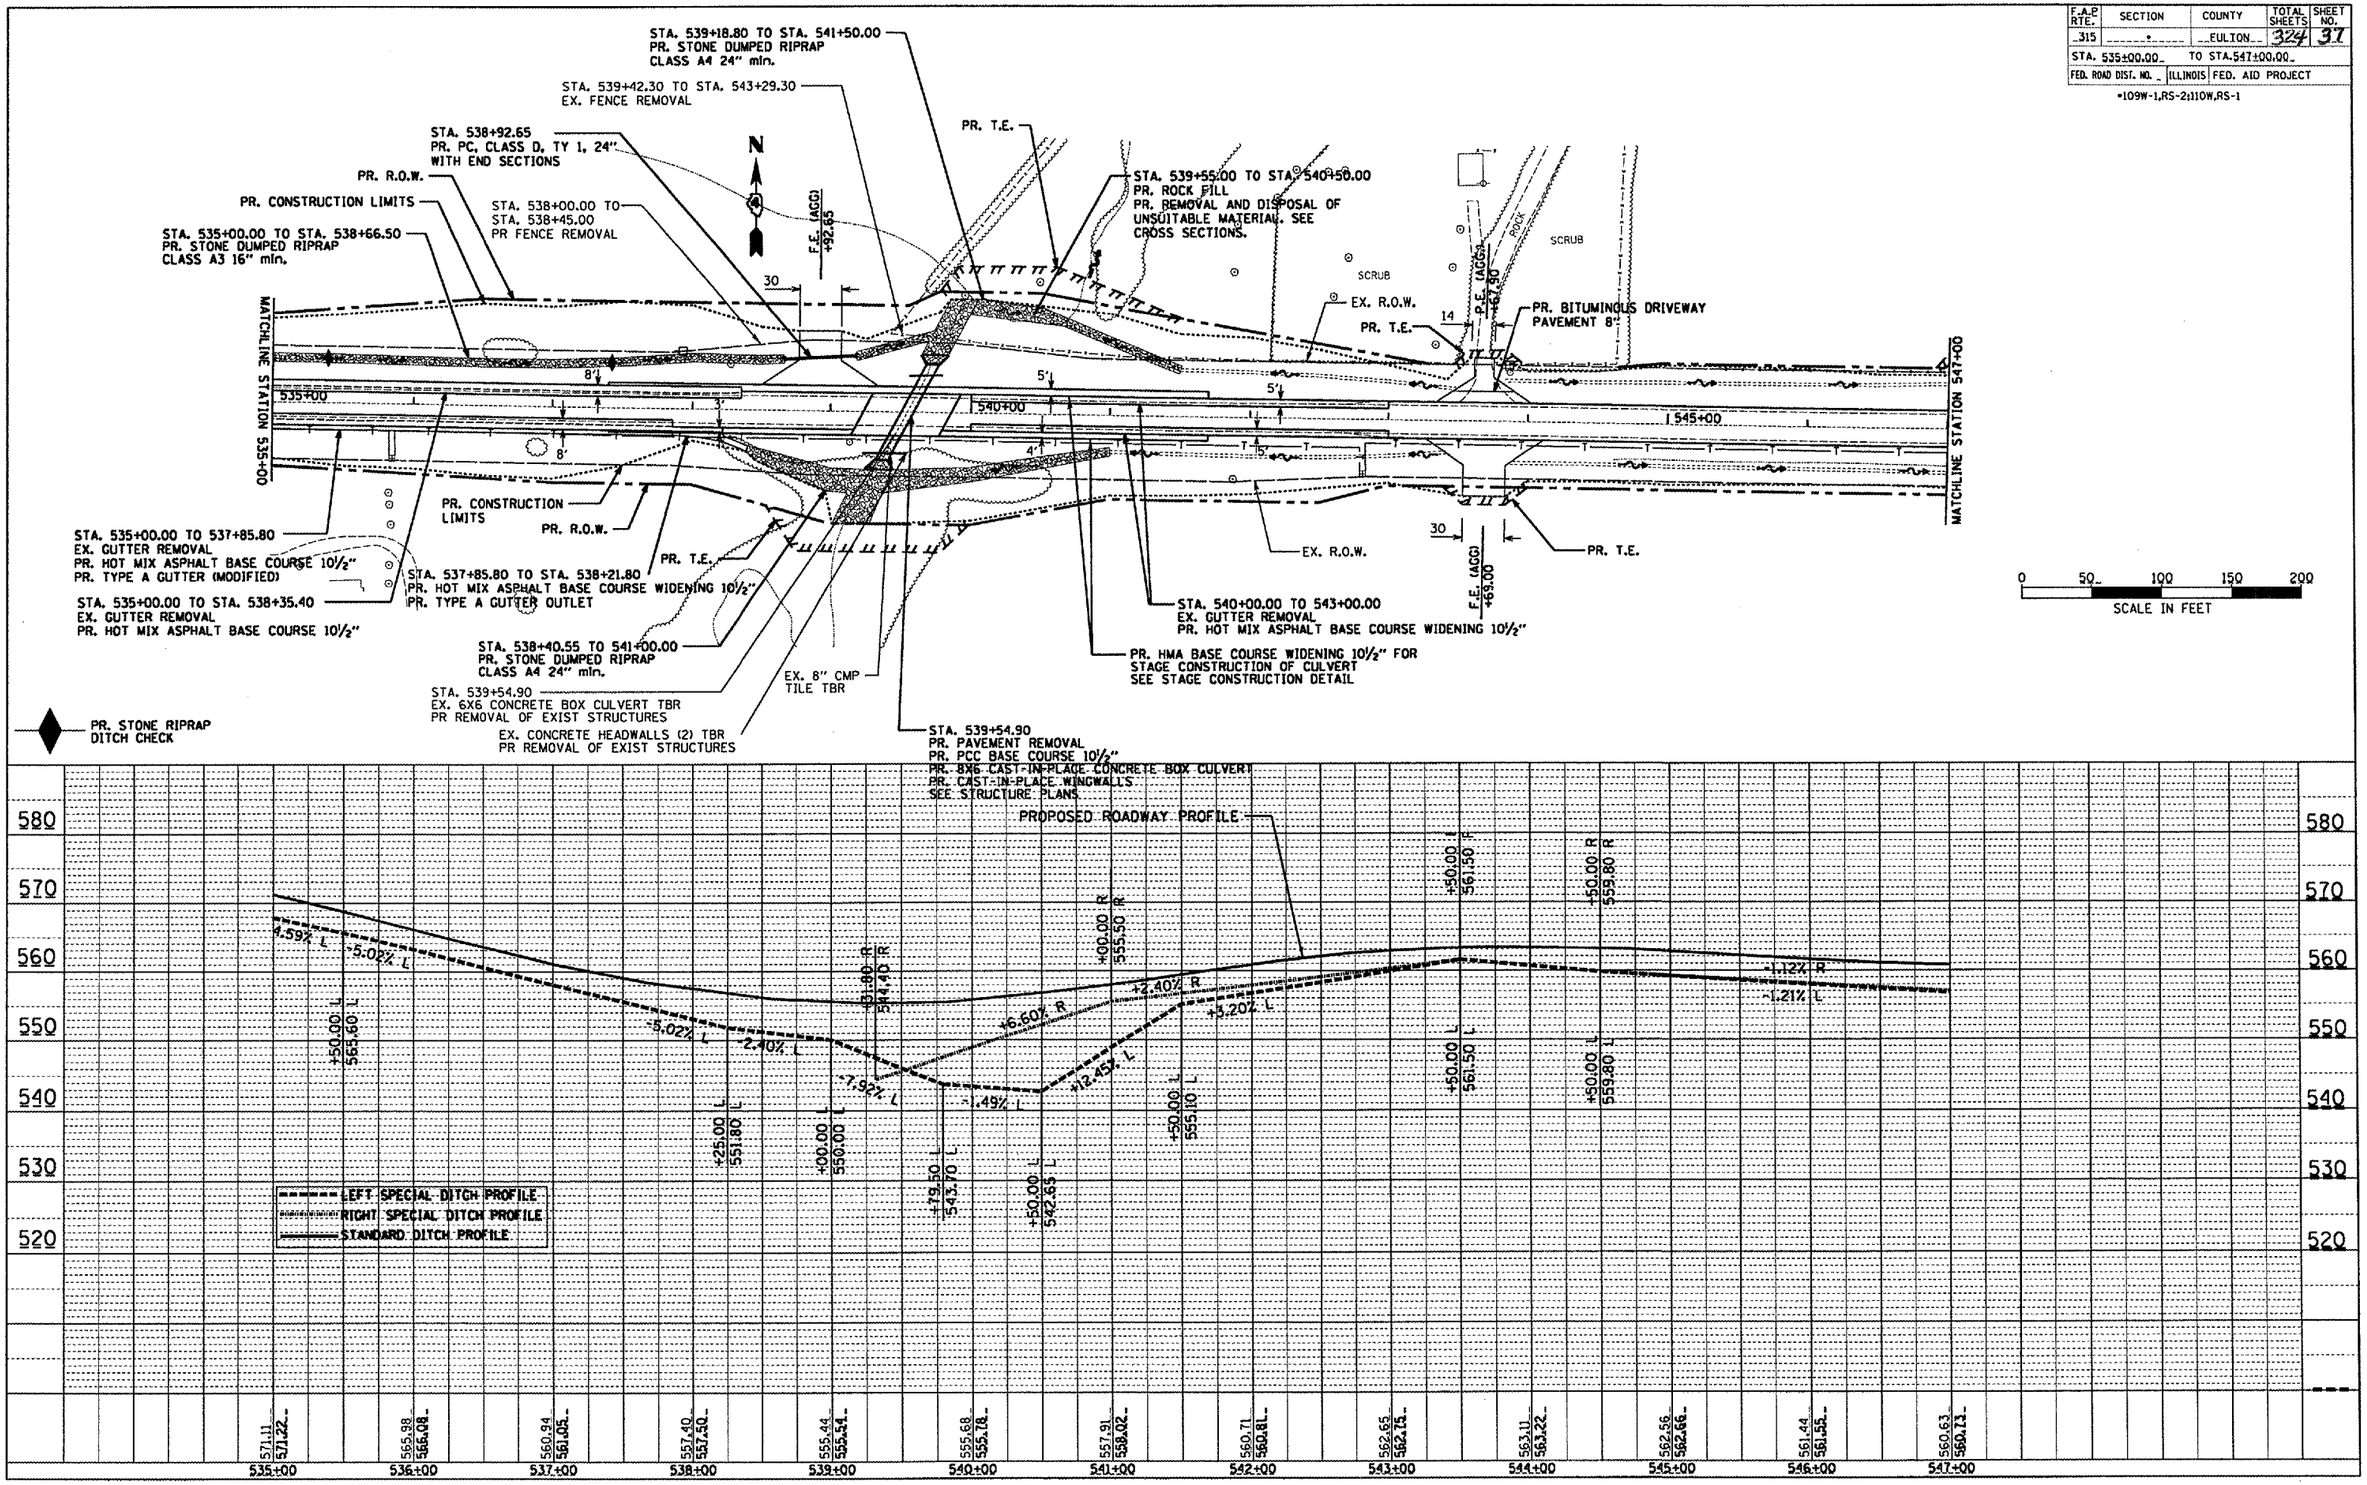

PLAN
SURVEYED
PLOTTED
ALIGNMENT CHECKED
RT. OF WAY CHECKED
CADD FILE NAME
NOTE BOOK
NO.
BY
DATE

PROFILE
SURVEYED
PLOTTED
GRADES CHECKED
B.M. NOTED
STRUCTURE NOTATIONS CHKD
NOTE BOOK
NO.
BY
DATE

US136SUM/PP06.DGN