CONTRACT 88518

+109W-1,RS-2;110W,RS-1

F.A.P RTE.	SECTION	COUNTY	TOTAL SHEETS	SHEET NO.
315	*	FULTON	324	53
STA. 587+00.00		TO STA.602+00.00		
FED. ROAD DIST. NO.	ILLINOIS	FED. AID PROJECT		

PLAN
SURVEYED
PLOTTED
NOTE BOOK
NO.
BY
DATE
PLOTTED
FINAL NOTED
SIGNATURE WITHIN DOTTED
CHKD FILE NAME

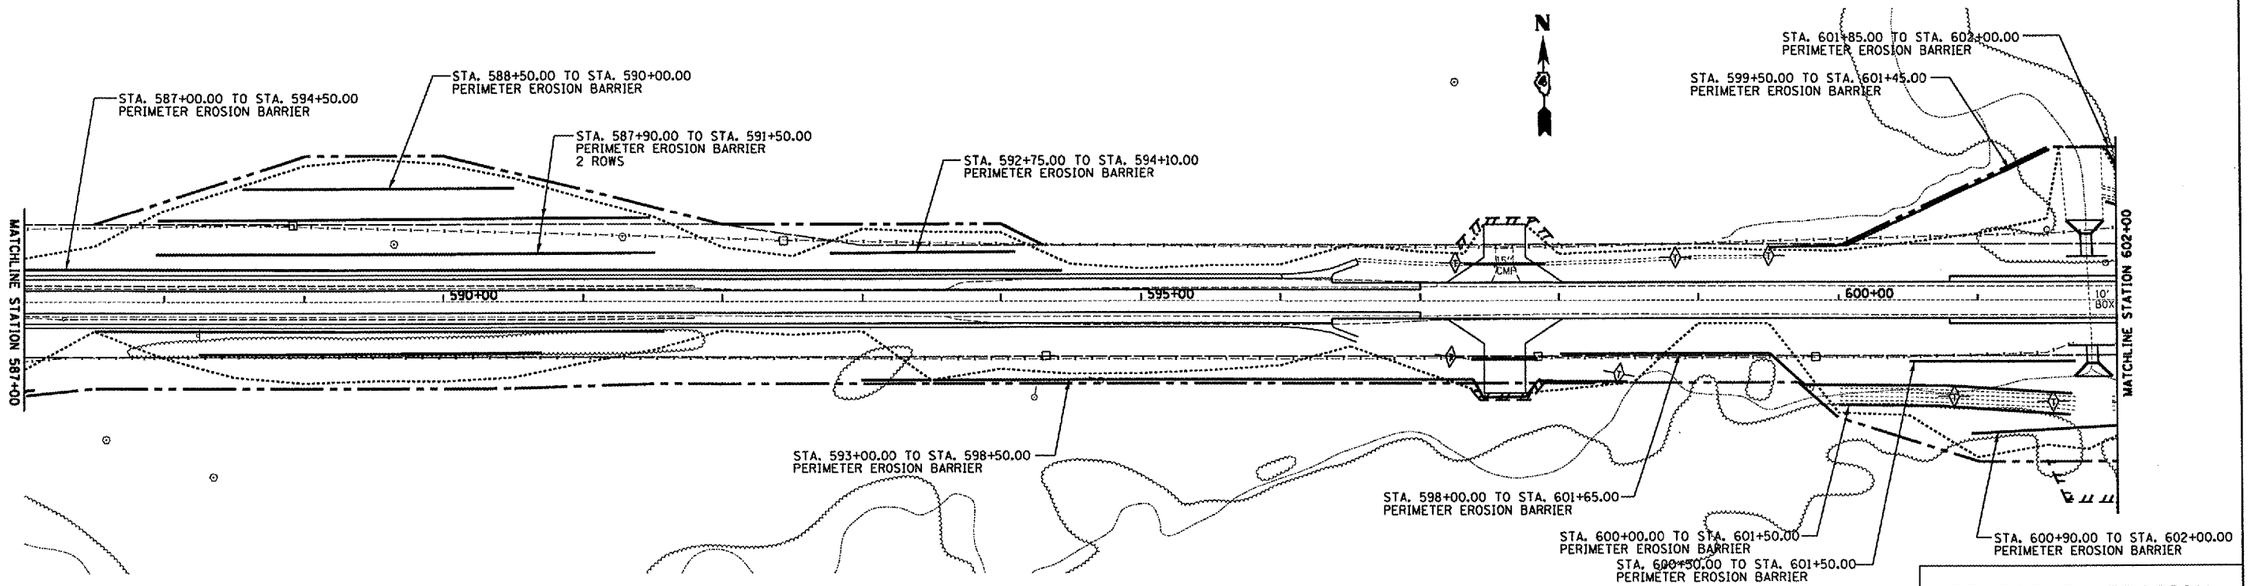

TEMP. DITCH CHECK

TEMPORARY EROSION CONTROL PLAN

PROFILE
SURVEYED
PLOTTED
FINAL NOTED
SIGNATURE WITHIN DOTTED
NOTE BOOK
NO.
BY
DATE

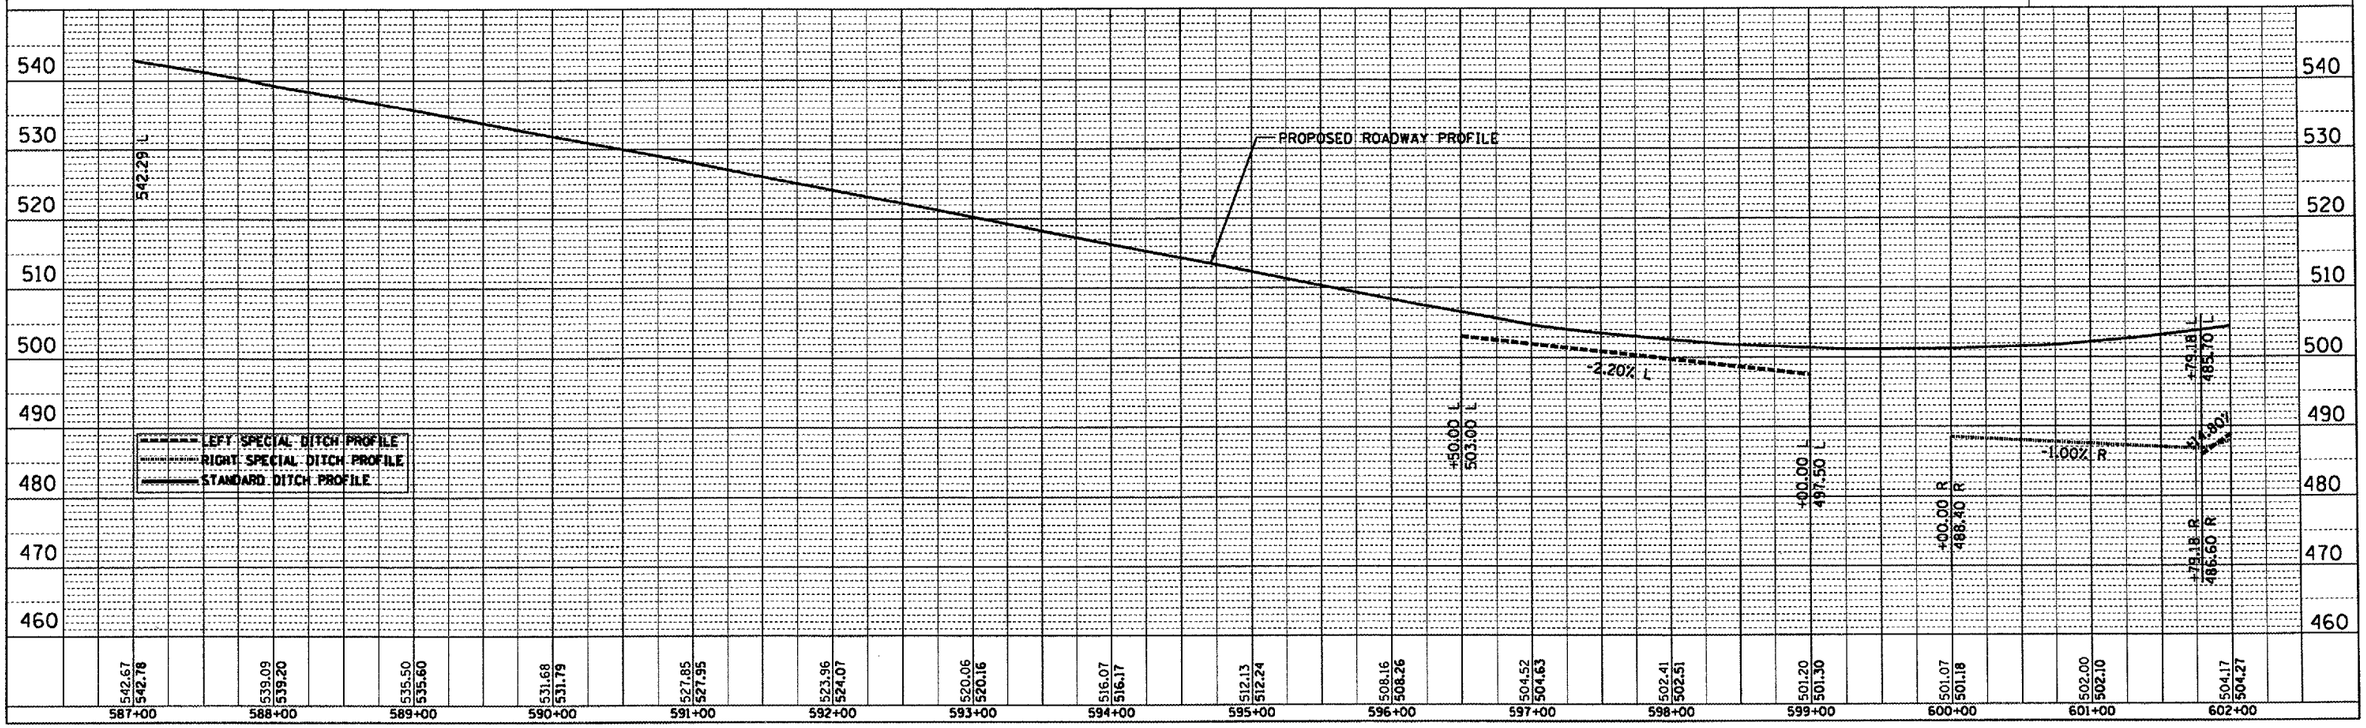

US136SUM/PP10.DGN