CONTRACT NO. 88518

F.A.P RTE.	SECTION	COUNTY	TOTAL SHEETS	SHEET NO.
315	-	FULTON	324	214

STA. 587+00.00 TO STA. 587+50.00

FED. ROAD DIST. NO. | ILLINOIS | FED. AID PROJECT

- 109W-1, RS-2, 110W, RS-1

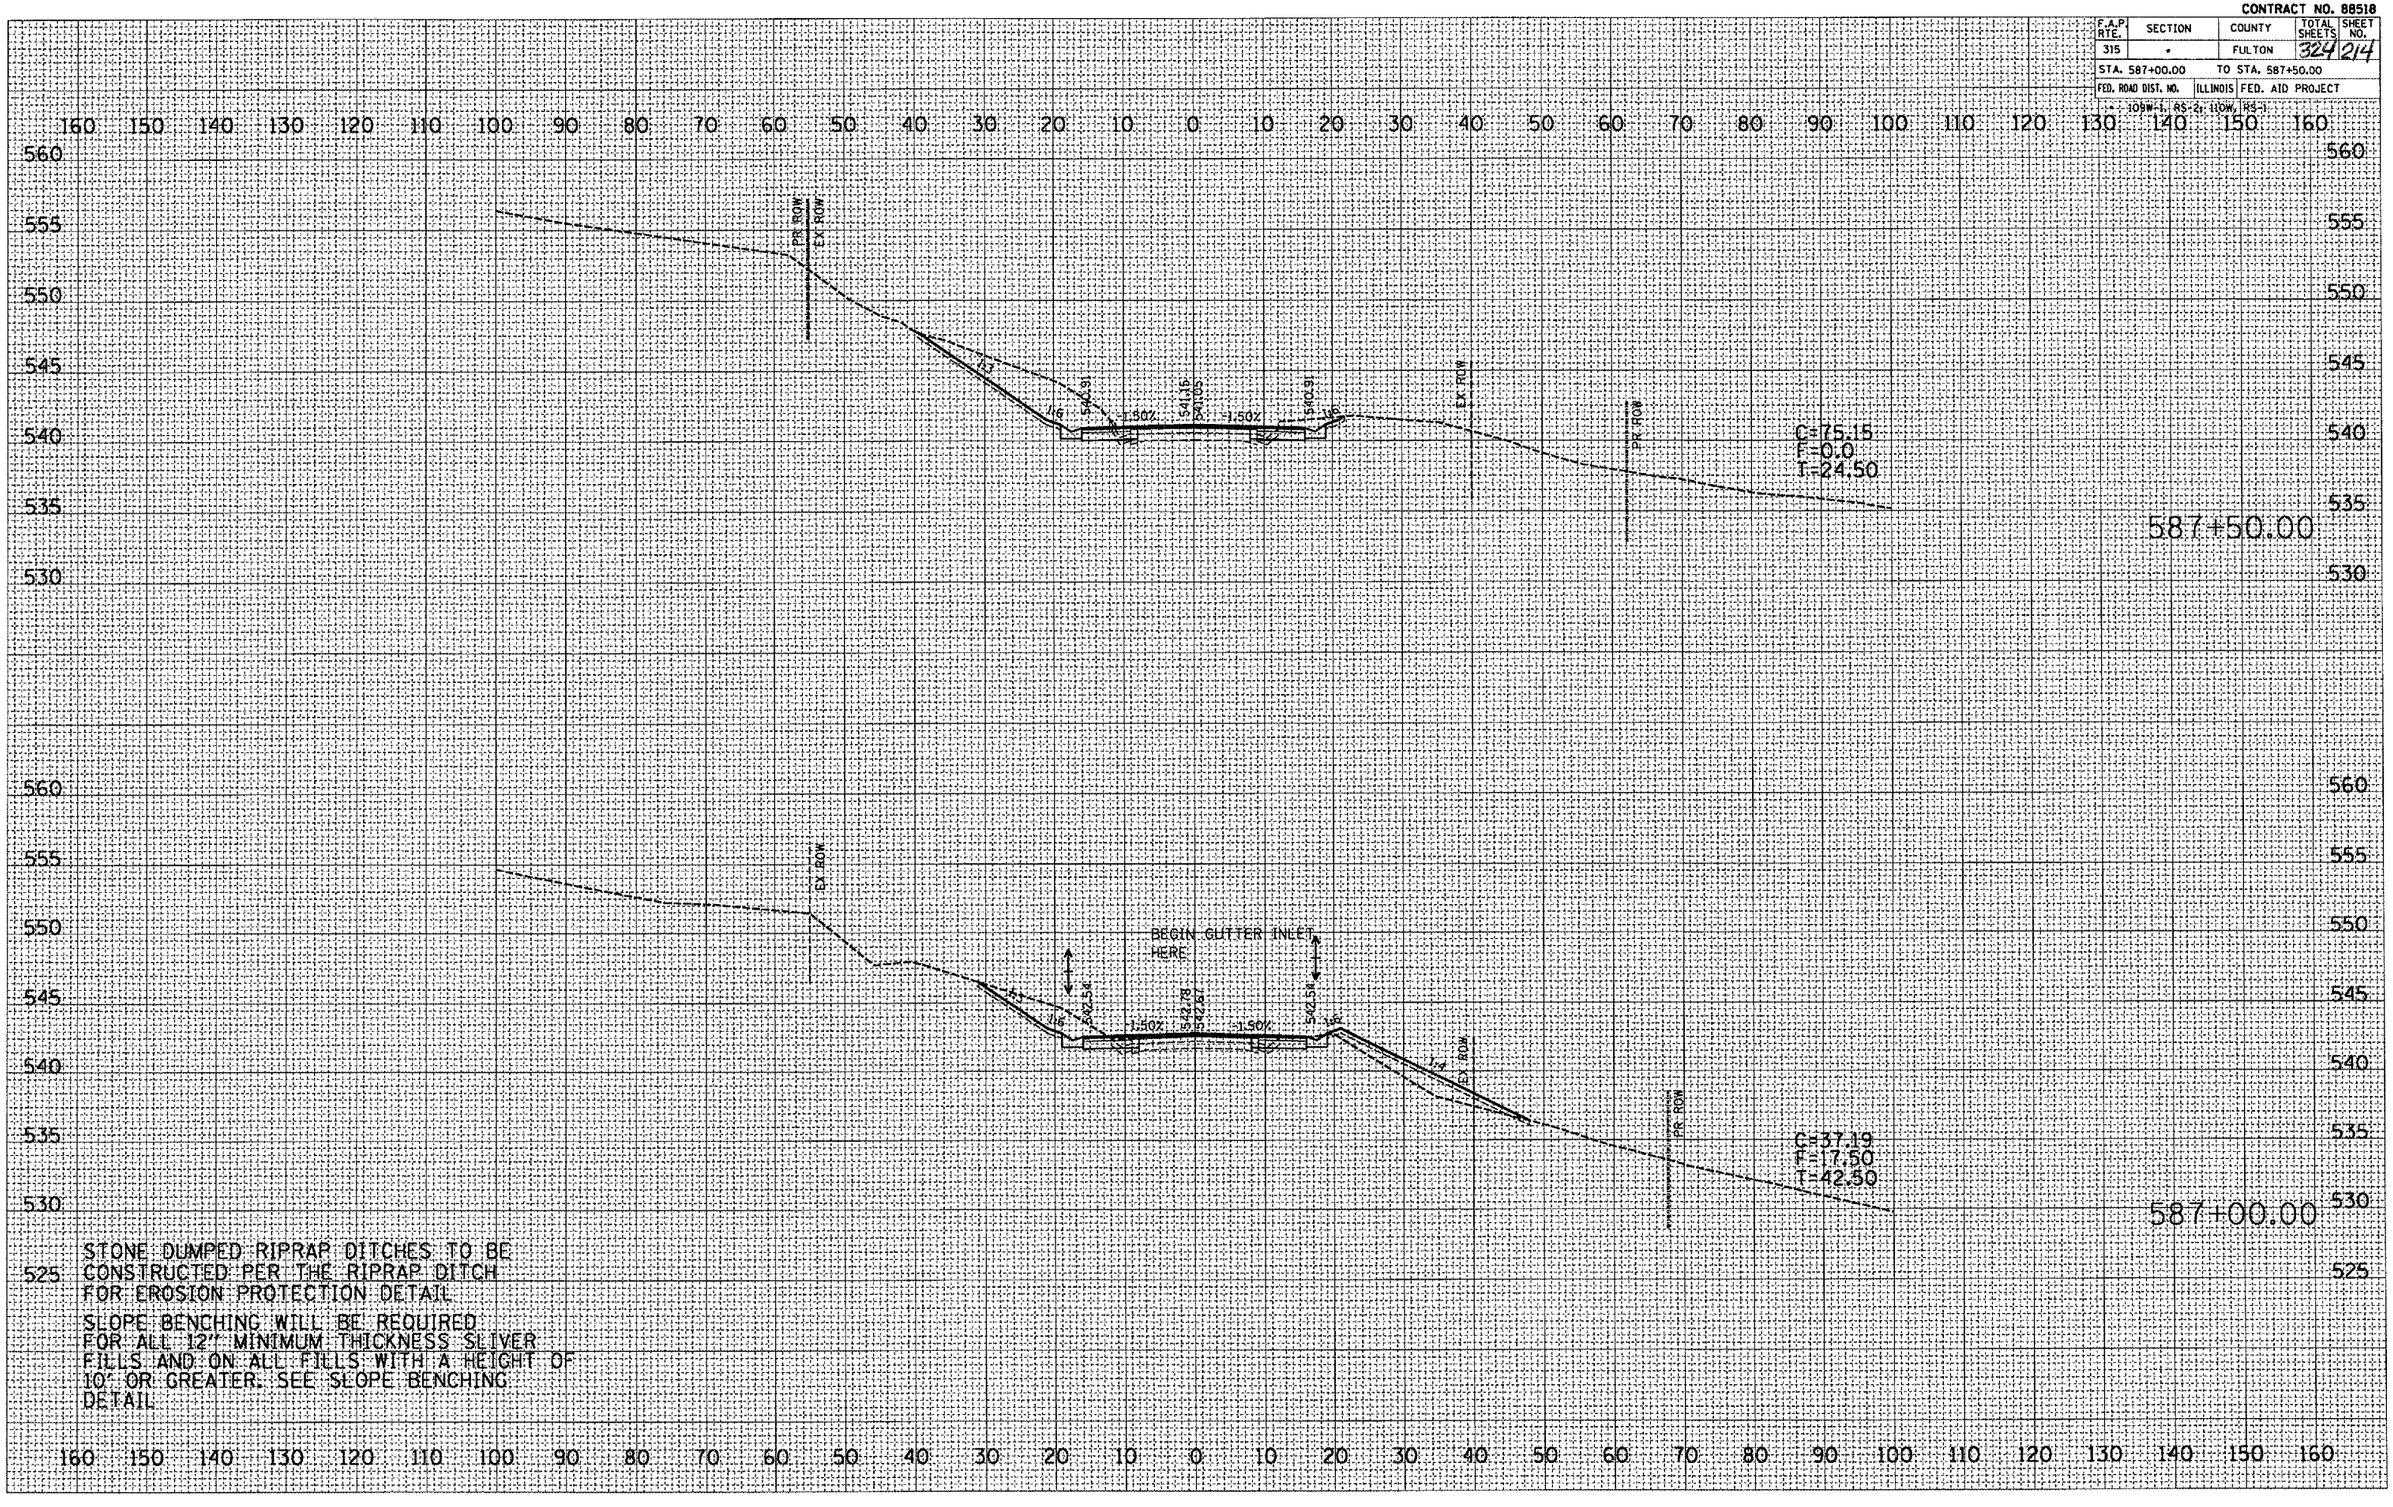

FINAL SURVEY — NOTE BOOK — NO. — SURVEYED — PLOTTED — TEMPLATE — AREAS — AREAS CHECKED — BY — DATE

ORIGINAL SURVEY — NOTE BOOK — NO. — SURVEYED — PLOTTED — TEMPLATE — AREAS — AREAS CHECKED — BY — DATE

PLOT DATE = 1/25/2007
FILE NAME = s:\projects\us136sum\us136sht\dgn
PLOT SCALE = 2.0000 '/ IN.
PLOT DEPTH = 1
USER NAME = newhardoe