CONTRACT NO. 88518

| F.A.P. RTE. | SECTION | COUNTY | TOTAL SHEETS | SHEET NO. |
|---|---|---|---|---|
| 315 | * | FULTON | 324 | 216 |

STA. 589+50.00 TO STA. 589+50.00

FED. ROAD DIST. NO. | ILLINOIS | FED. AID PROJECT

* 109W-1, RS-2; 110W, RS-1

| ORIGINAL SURVEY | SURVEYED | BY | DATE |
|---|---|---|---|
| NOTE BOOK | PLOTTED | | |
| NO. | TEMPLATE | | |
| | AREAS | | |
| | AREAS CHECKED | | |

| FINAL SURVEY | SURVEYED | BY | DATE |
|---|---|---|---|
| NOTE BOOK | PLOTTED | | |
| NO. | TEMPLATE | | |
| | AREAS | | |
| | AREAS CHECKED | | |

PLOT DATE = 9/25/2007
FILE NAME = c:\projects\ut136sun\ut136sht-dgn
PLOT SCALE = 216.372 ' / IN.
USER NAME = nauhar-dce

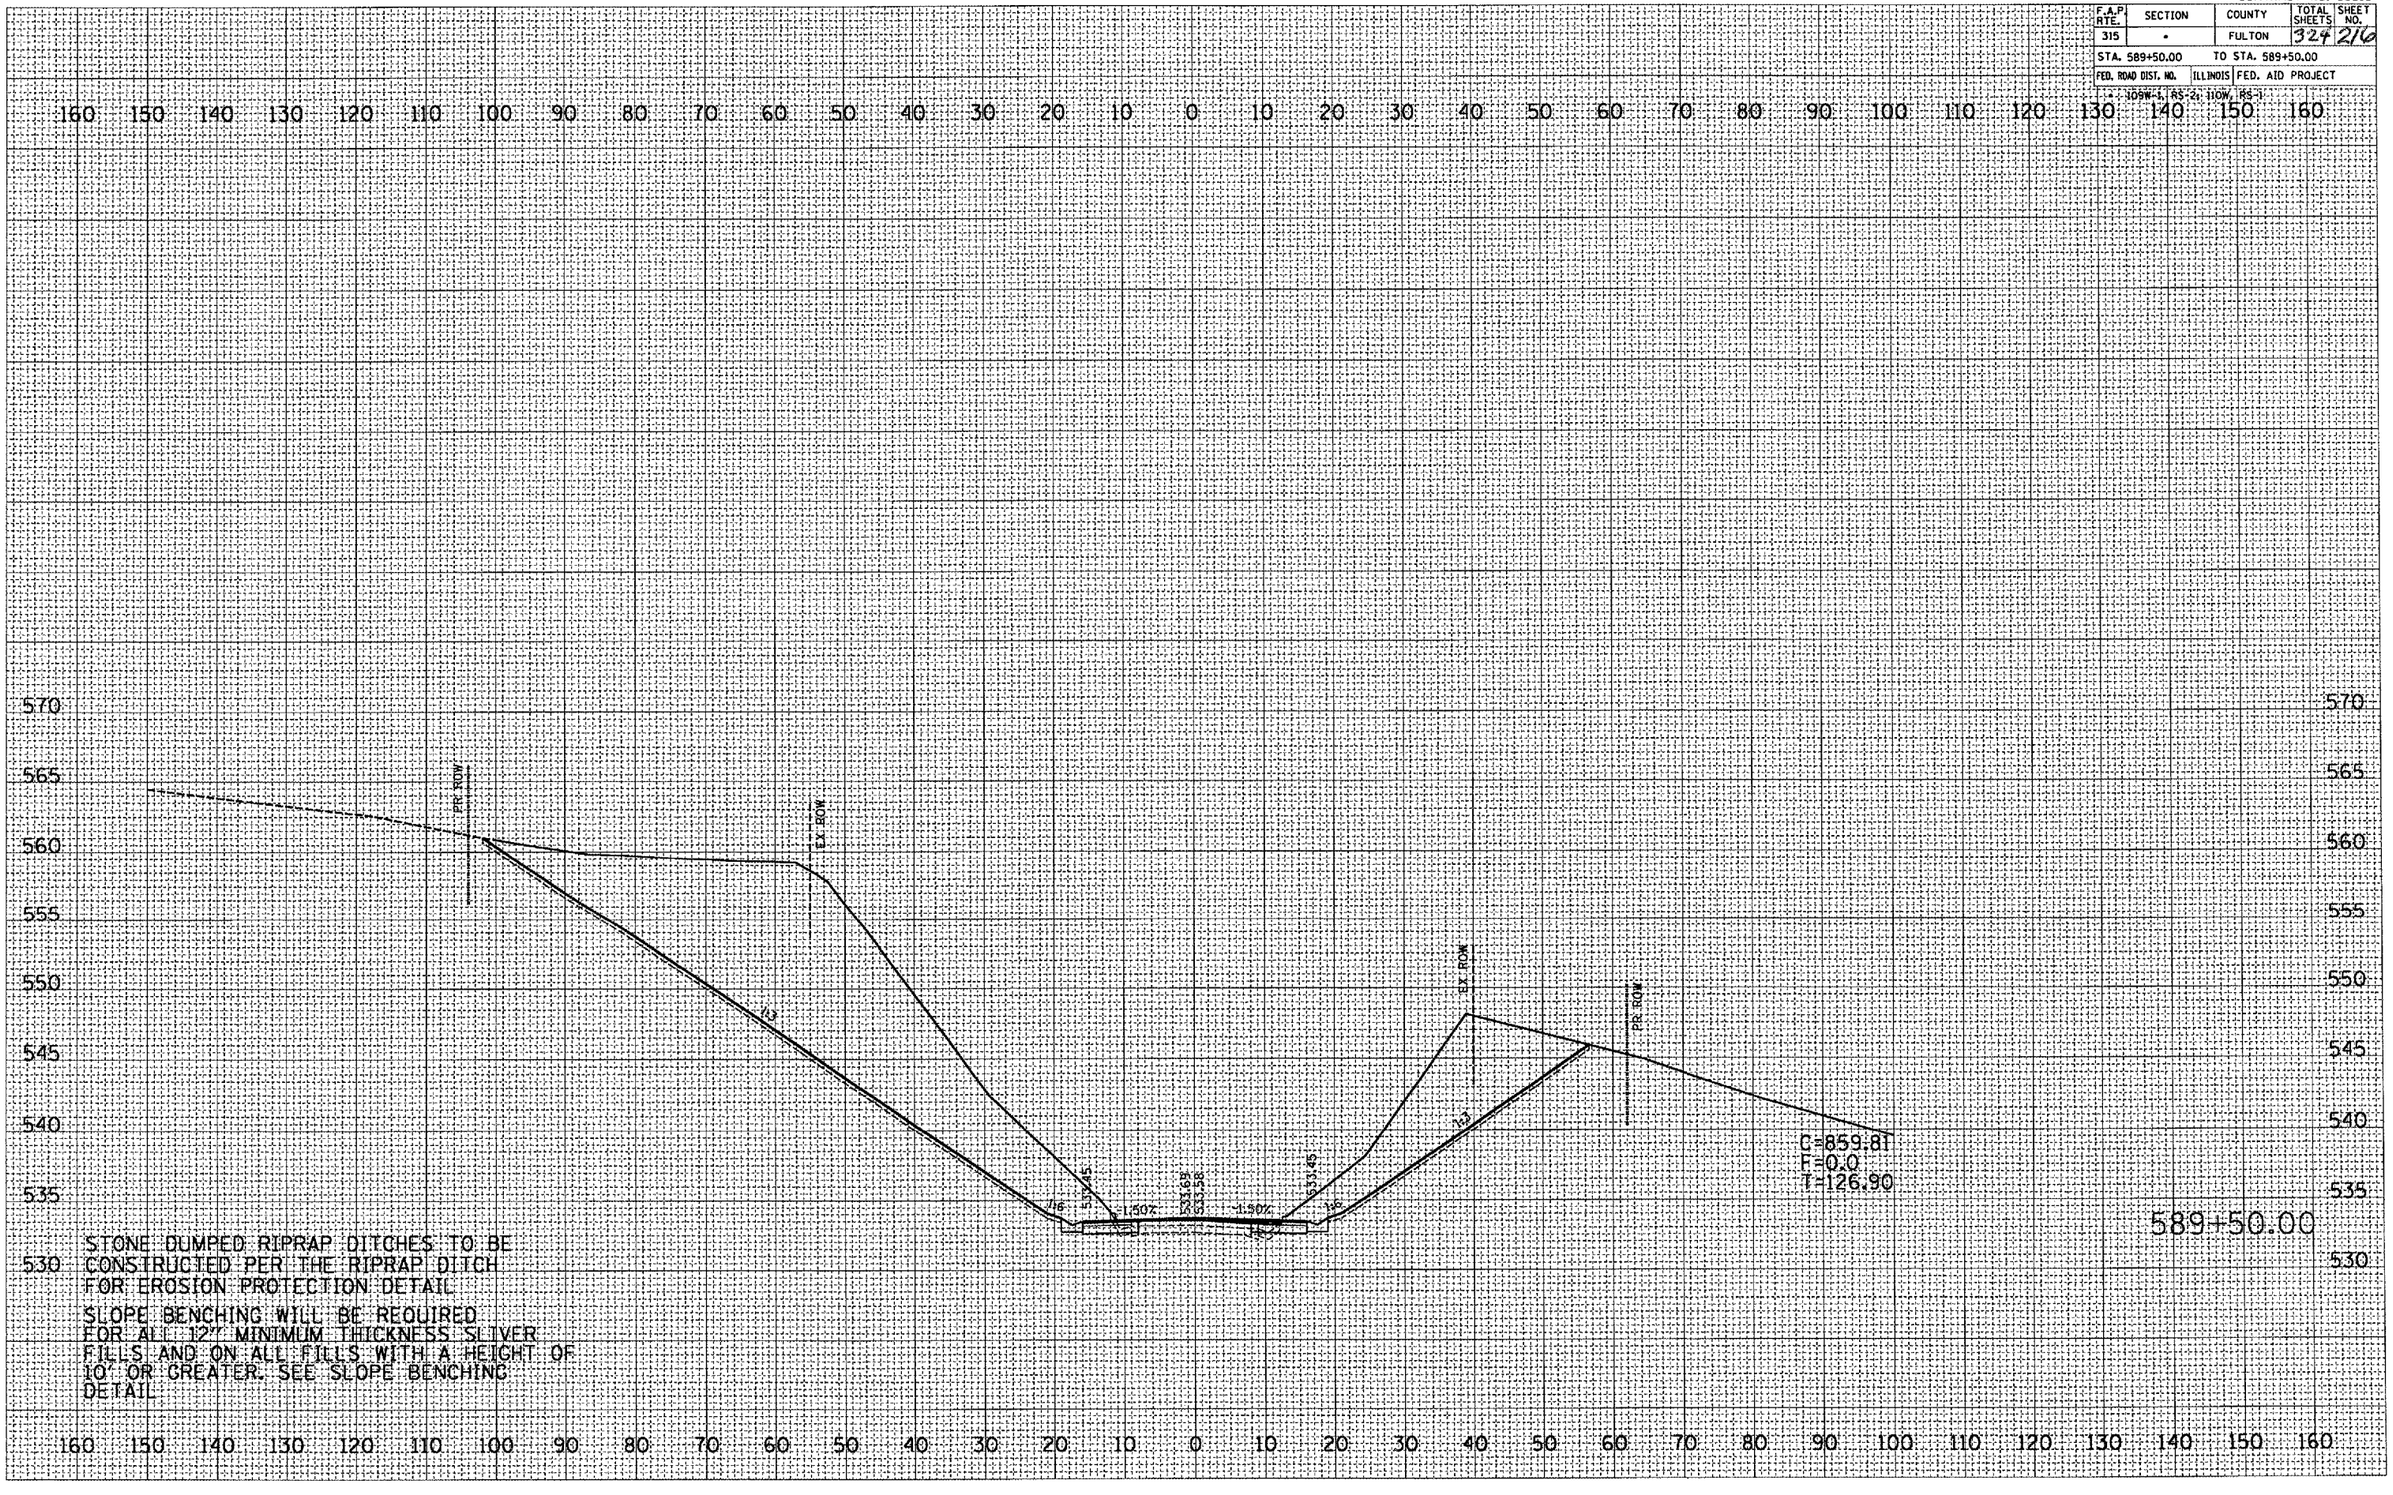


STONE DUMPED RIPRAP DITCHES TO BE CONSTRUCTED PER THE RIPRAP DITCH FOR EROSION PROTECTION DETAIL

SLOPE BENCHING WILL BE REQUIRED FOR ALL 12" MINIMUM THICKNESS SLIVER FILLS AND ON ALL FILLS WITH A HEIGHT OF 10' OR GREATER. SEE SLOPE BENCHING DETAIL.