CONTRACT NO. 88518

F.A.P. RTE.	SECTION	COUNTY	TOTAL SHEETS	SHEET NO.
315	-	FULTON	324	217

STA. 590+00.00 TO STA. 590+50.00

FED. ROAD DIST. NO. | ILLINOIS | FED. AID PROJECT

- 10BW-1, RS-2; 11BW, RS-1

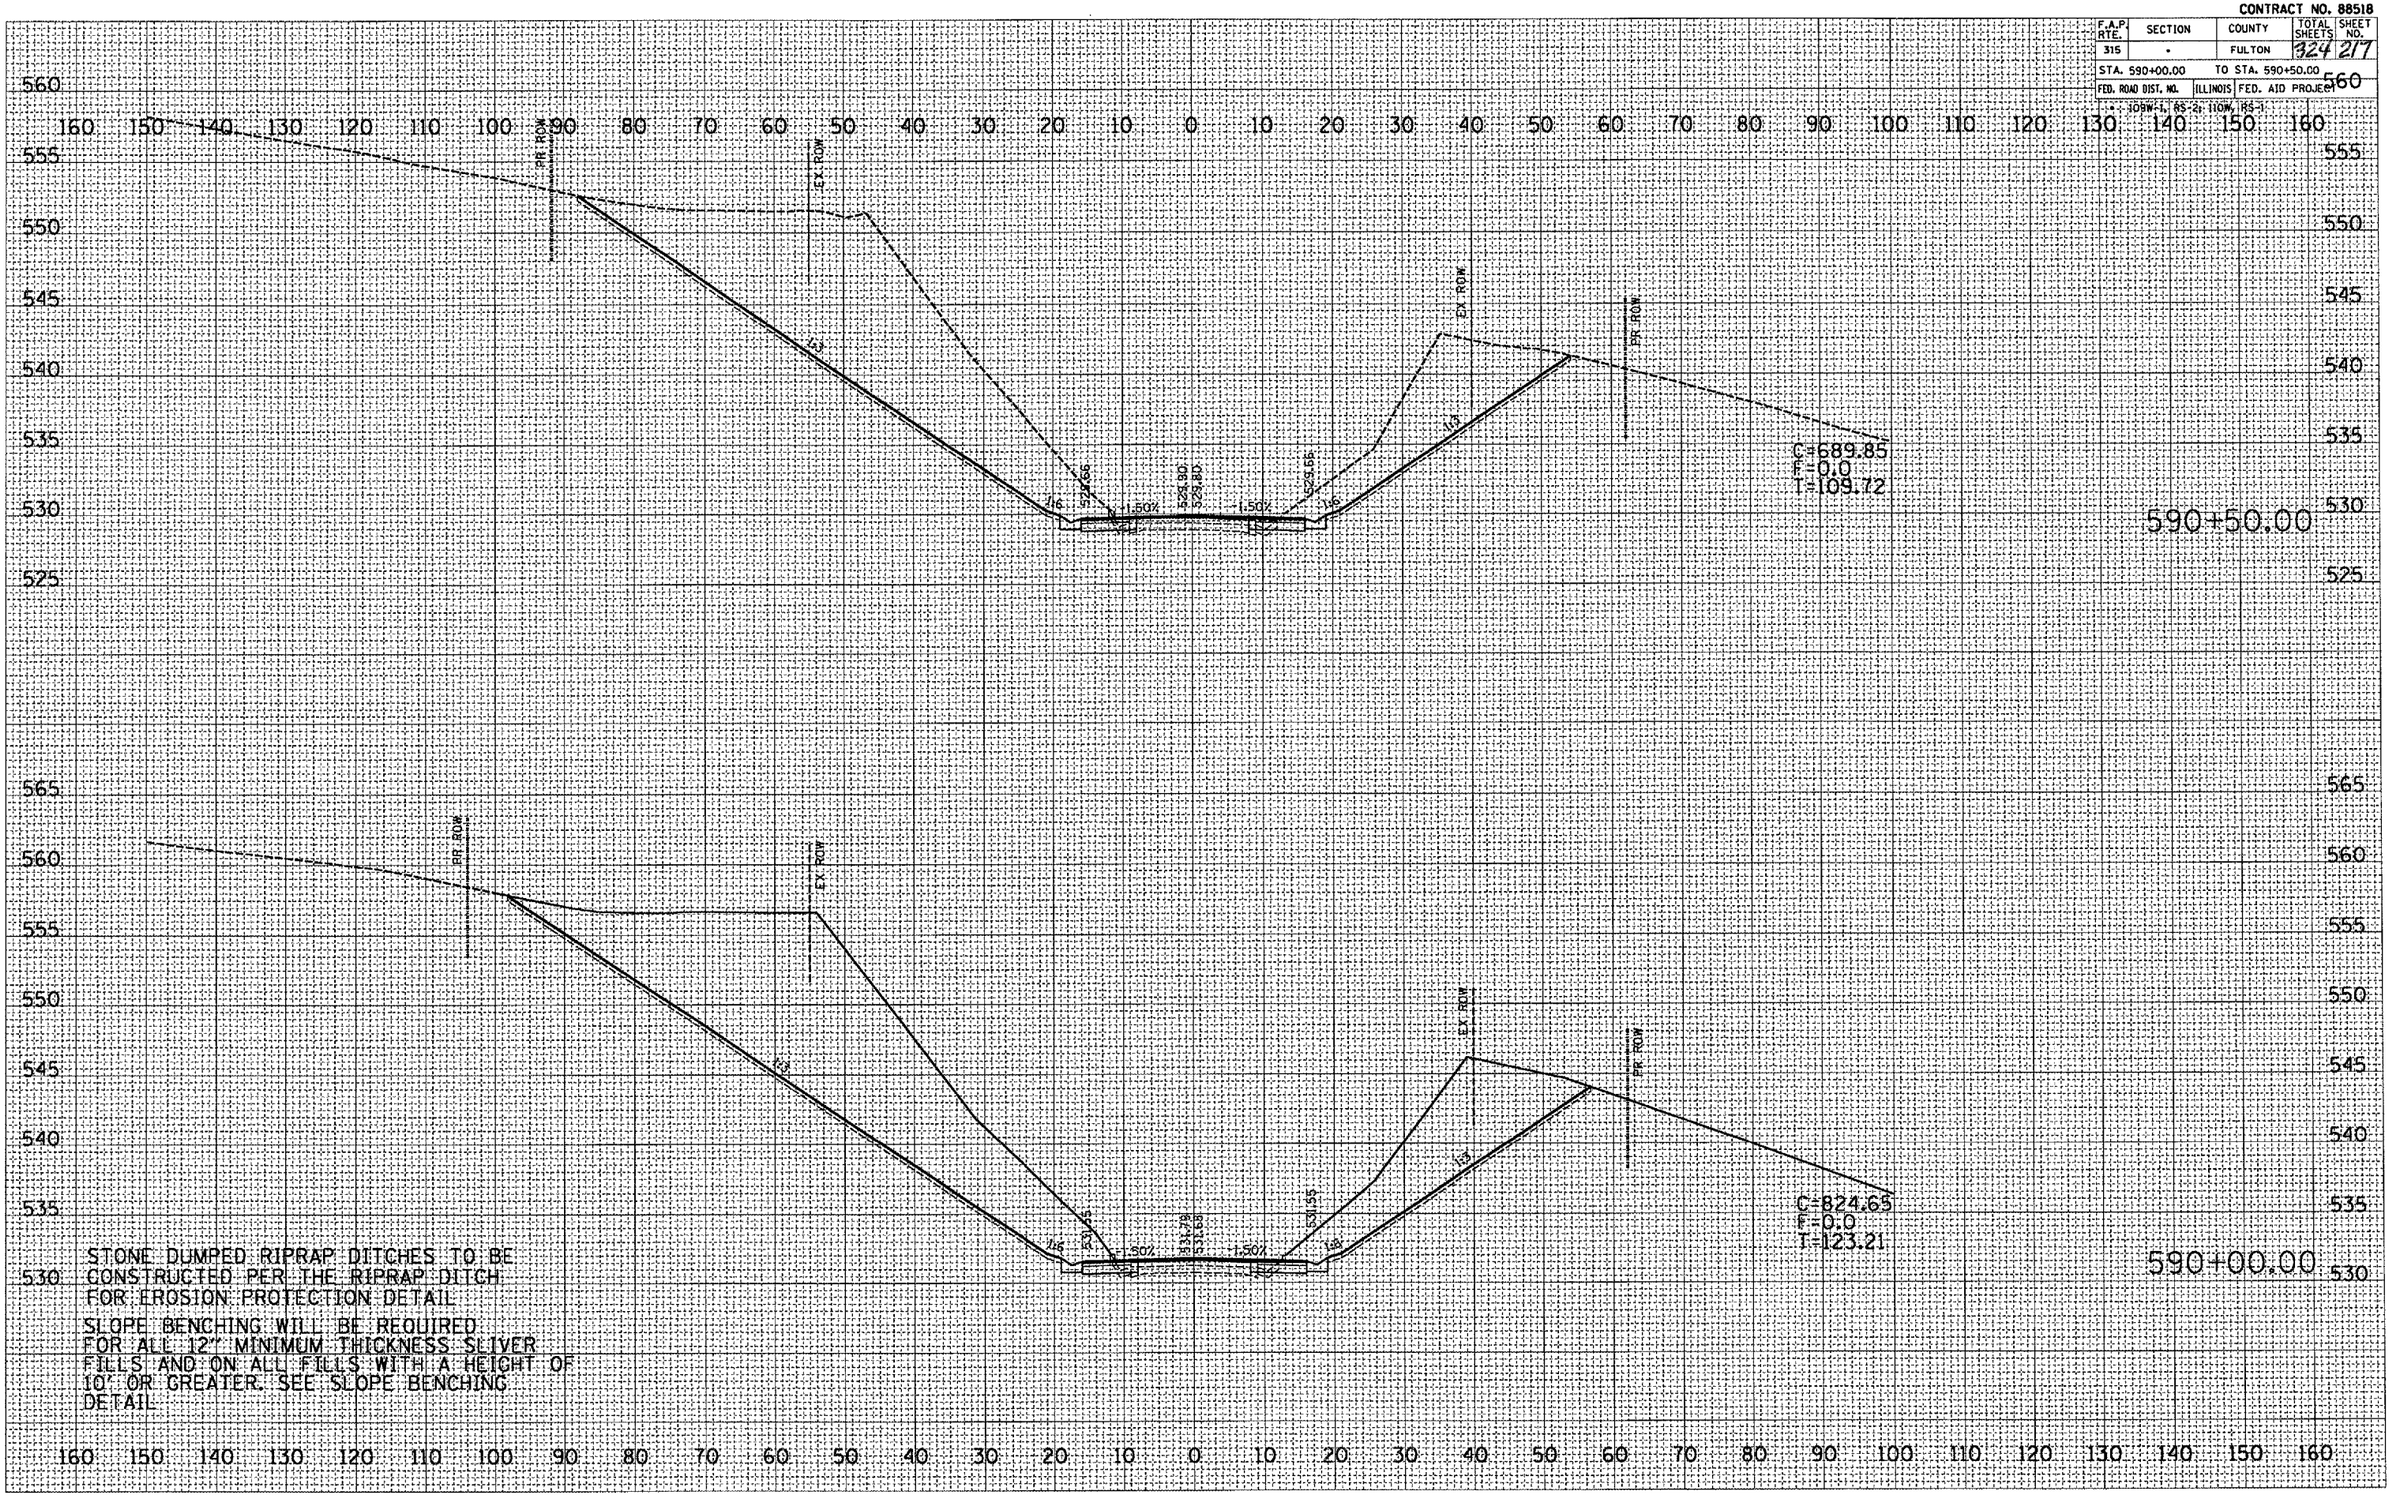

STONE DUMPED RIPRAP DITCHES TO BE CONSTRUCTED PER THE RIPRAP DITCH FOR EROSION PROTECTION DETAIL

SLOPE BENCHING WILL BE REQUIRED FOR ALL 12" MINIMUM THICKNESS SLIVER FILLS AND ON ALL FILLS WITH A HEIGHT OF 10' OR GREATER. SEE SLOPE BENCHING DETAIL

FINAL SURVEY	SURVEYED	BY	
	PLOTTED		DATE
NOTE BOOK	REMARKS		
NO.	AREAS CHECKED		

ORIGINAL SURVEY	SURVEYED	BY	
	PLOTTED		DATE
NOTE BOOK	REMARKS		
NO.	AREAS CHECKED		

PLOT DATE = 9/26/2007
FILE NAME = c:\projects\ed36sun\val36sht4.dgn
PLOT SCALE = 21.6372 ' / IN.
USER NAME = meaghan.dee