CONTRACT NO. 88518

F.A.P. RTE.	SECTION	COUNTY	TOTAL SHEETS	SHEET NO.
315	•	FULTON	324	301

STA. 650+50.00 TO STA. 651+00.00

FED. ROAD DIST. NO. | ILLINOIS | FED. AID PROJECT

• (10SW-1, RS-2) (10W, RS-1)

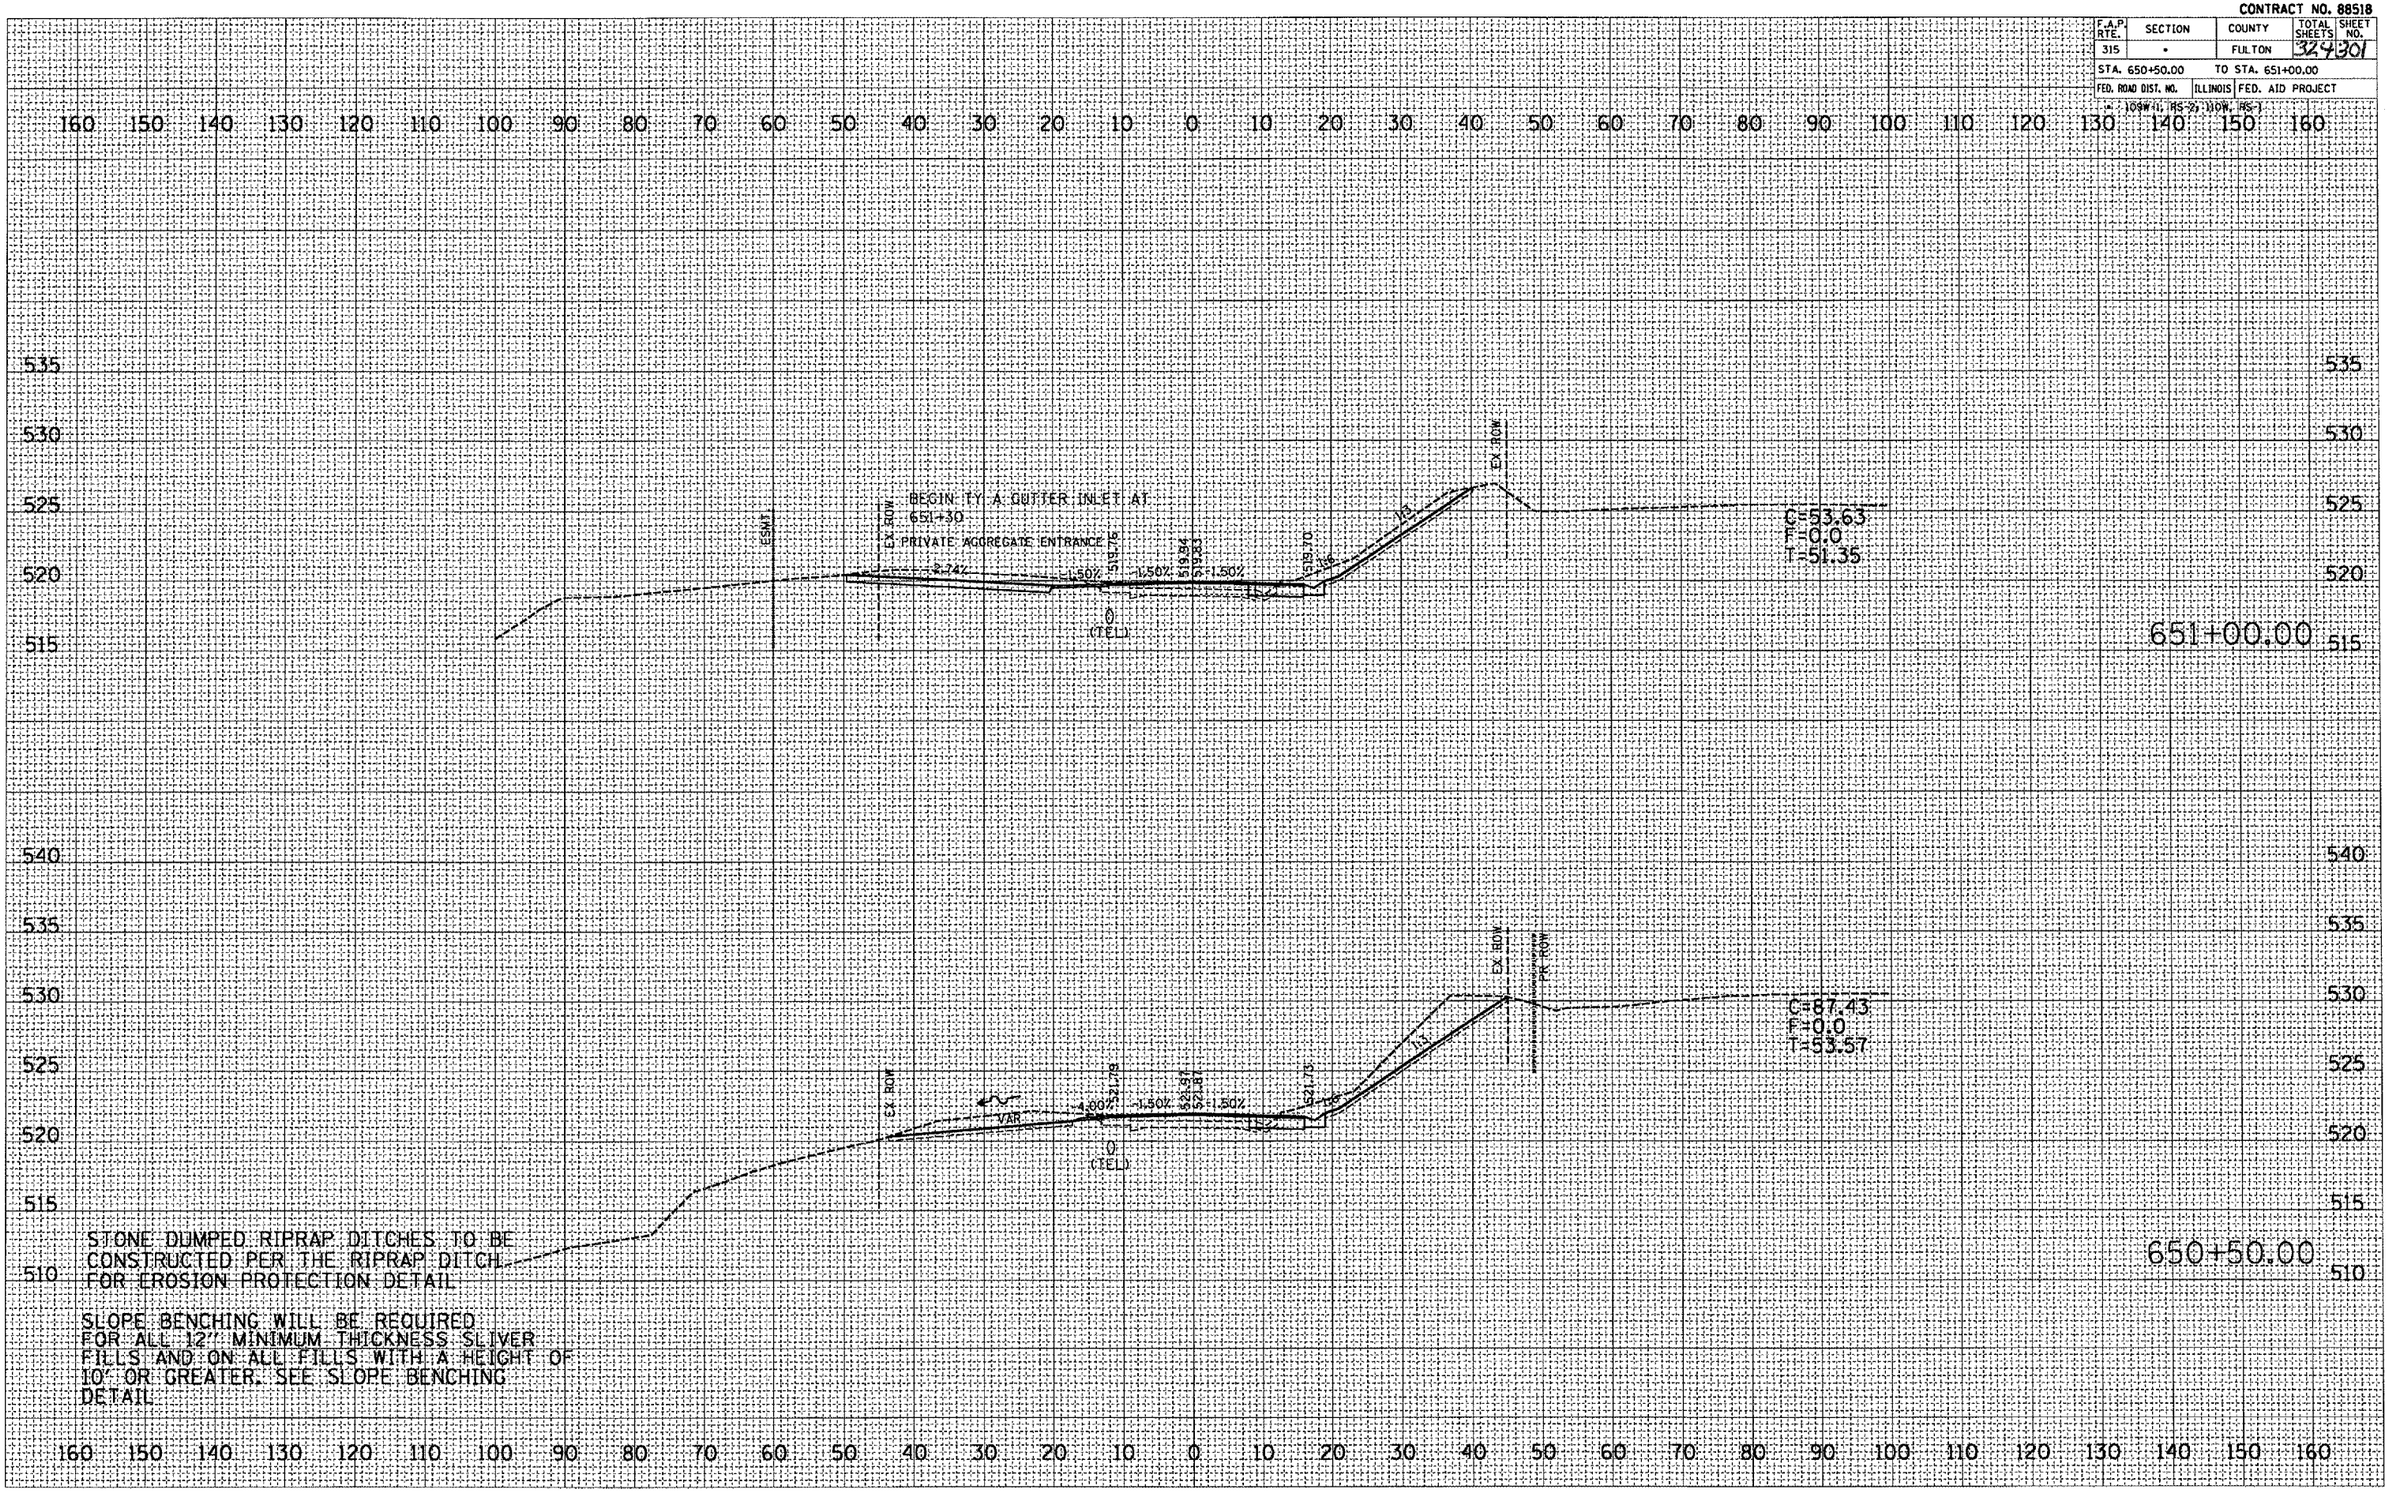

STONE DUMPED RIPRAP DITCHES TO BE CONSTRUCTED PER THE RIPRAP DITCH FOR EROSION PROTECTION DETAIL

SLOPE BENCHING WILL BE REQUIRED FOR ALL 12" MINIMUM THICKNESS SLIVER FILLS AND ON ALL FILLS WITH A HEIGHT OF 10' OR GREATER. SEE SLOPE BENCHING DETAIL

FINAL SURVEY NOTE BOOK NO.
ORIGINAL SURVEY NOTE BOOK NO.
SURVEYED PLOTTED TEMPLATE AREAS CHECKED
BY DATE

PLOT DATE = 9/25/2007
FILE NAME = c:\projects\ot136sun\ot136sht.dgn
PLOT SCALE = 216.372 ' / IN.
USER NAME = mwalker-doe