CONTRACT NO. 88518

F.A.P. RTE.	SECTION	COUNTY	TOTAL SHEETS	SHEET NO.
315	•	FULTON	324	304

STA. 653+50.00 TO STA. 653+79.45

FED. ROAD DIST. NO. | ILLINOIS | FED. AID PROJECT

109W-1, RS-2, 110W, RS-1

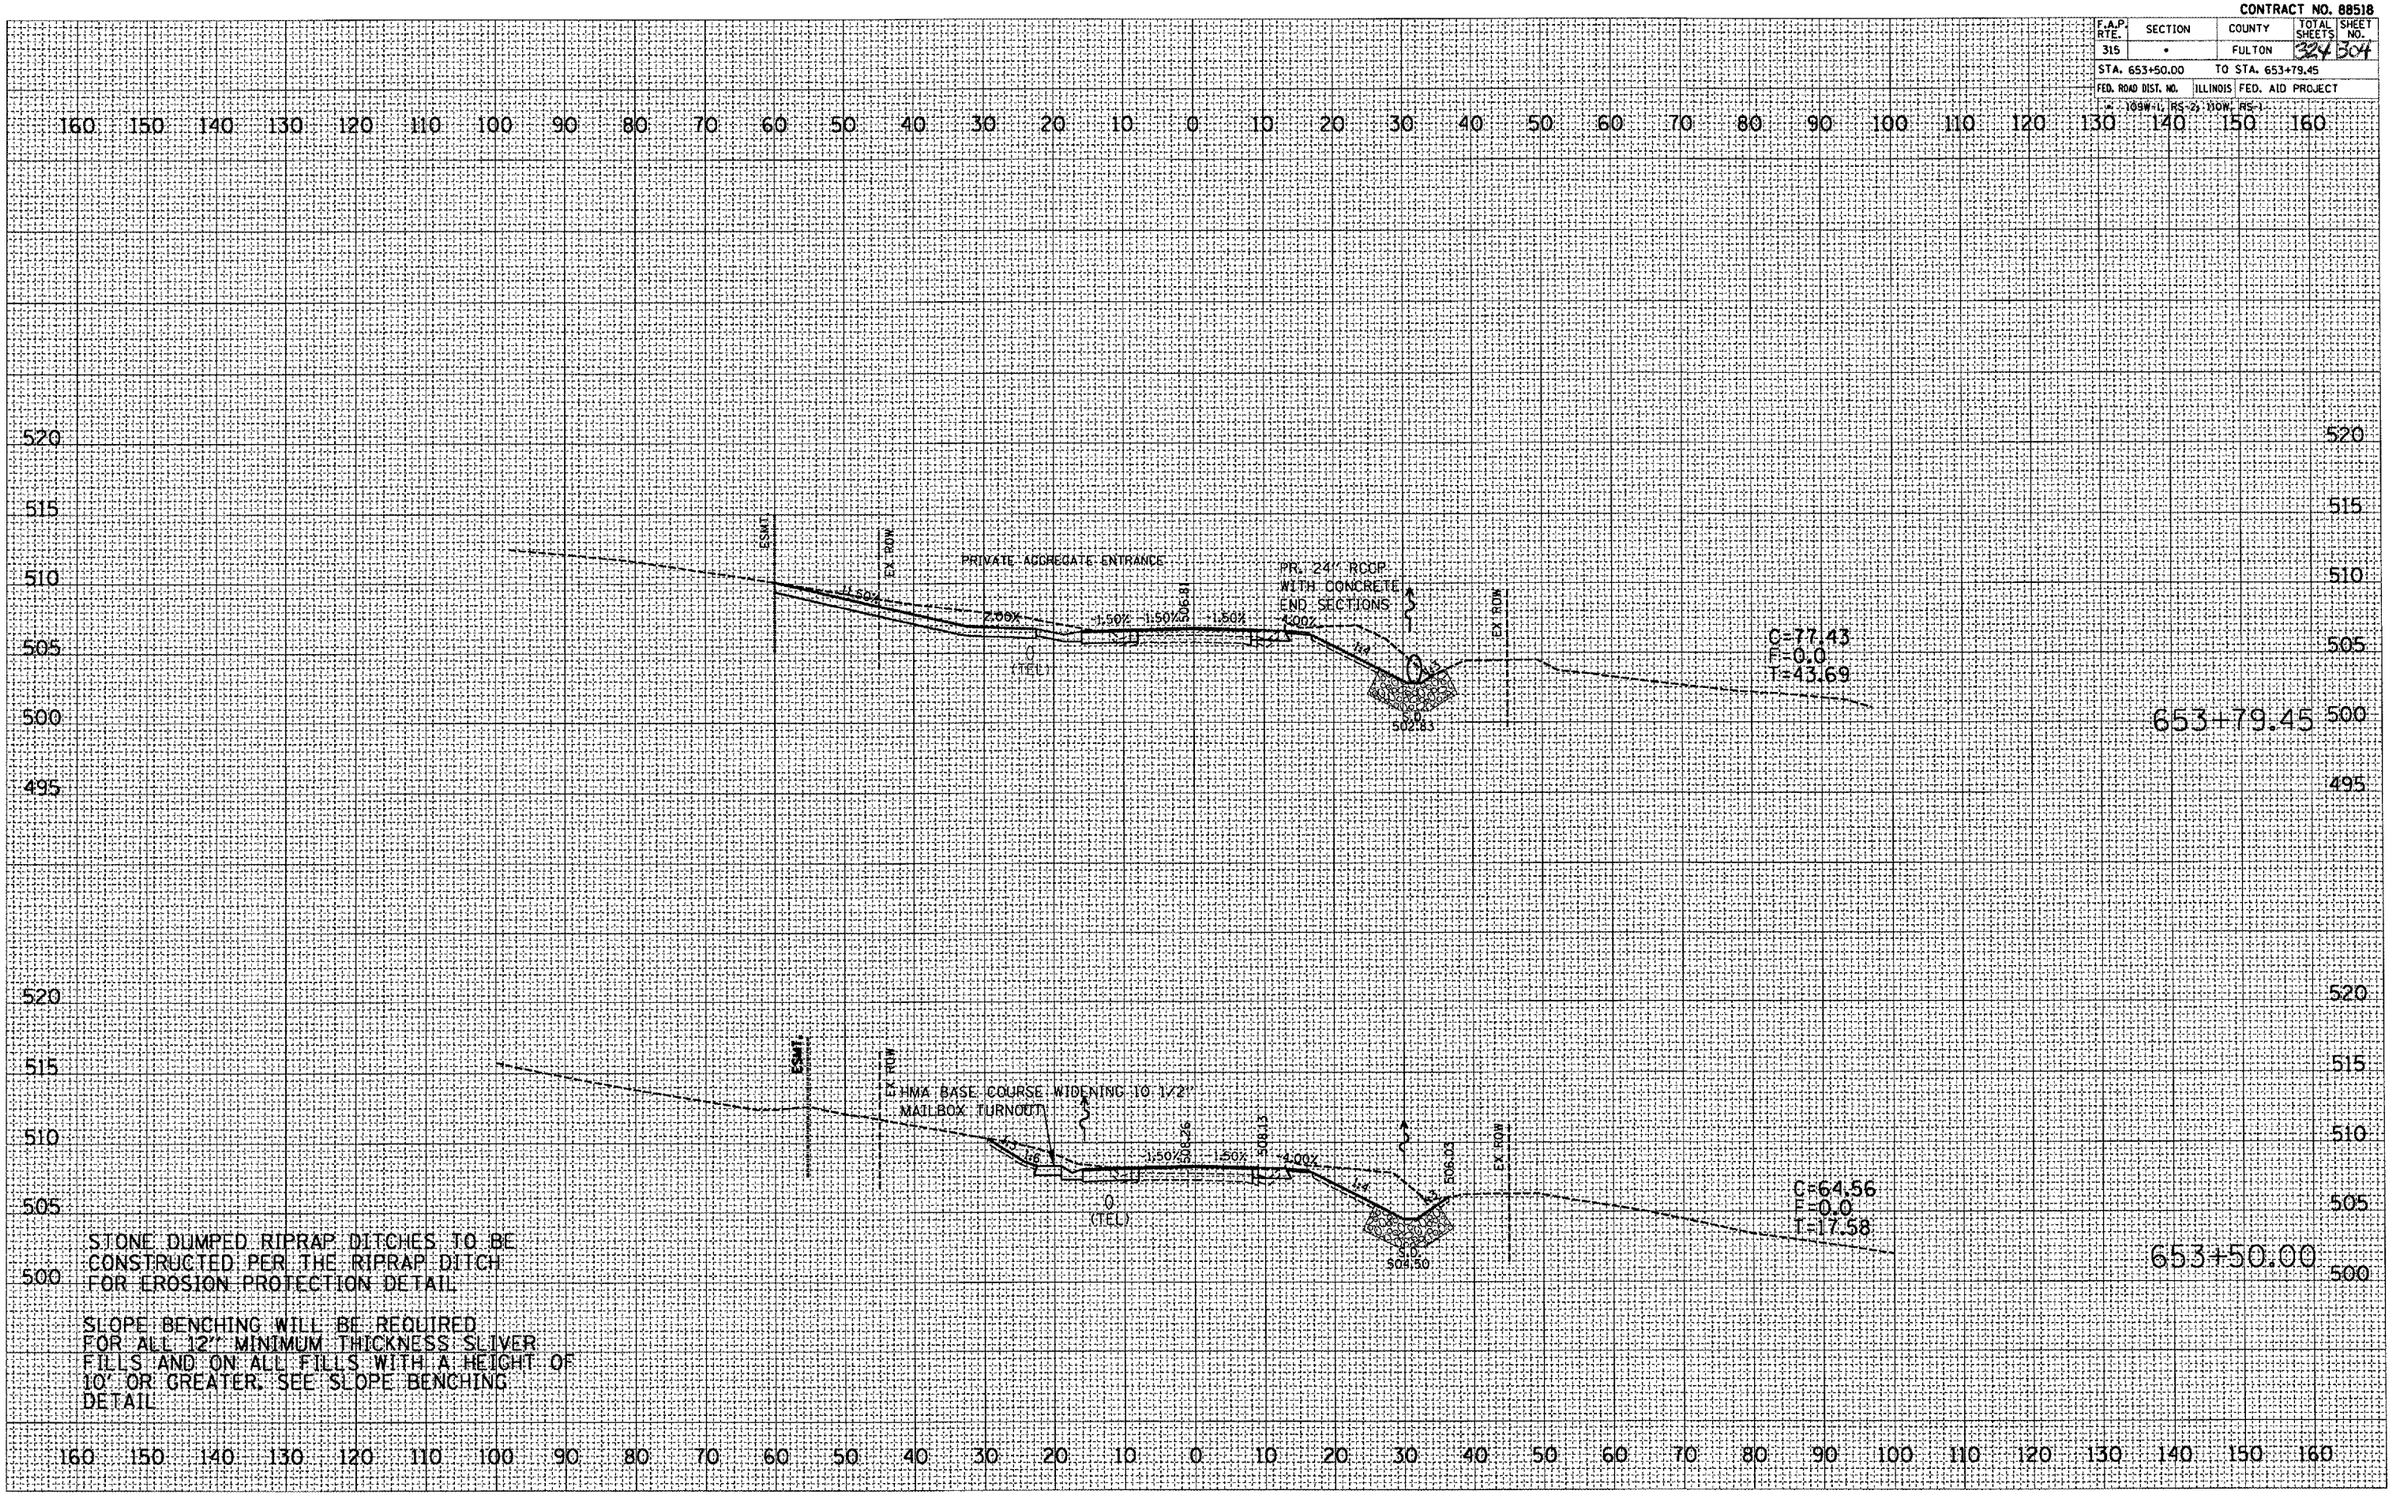

STONE DUMPED RIPRAP DITCHES TO BE CONSTRUCTED PER THE RIPRAP DITCH FOR EROSION PROTECTION DETAIL

SLOPE BENCHING WILL BE REQUIRED FOR ALL 12" MINIMUM THICKNESS SLIVER FILLS AND ON ALL FILLS WITH A HEIGHT OF 10' OR GREATER. SEE SLOPE BENCHING DETAIL

FINAL SURVEY: SURVEYED, PLOTTED, TEMPLATE, AREAS, AREAS CHECKED, NOTE BOOK NO., BY, DATE

ORIGINAL SURVEY: SURVEYED, PLOTTED, TEMPLATE, AREAS, AREAS CHECKED, NOTE BOOK NO., BY, DATE

PLOT DATE = 9/25/2007
FILE NAME = c:\projects\us136sum\us136sht.dgn
PLOT SCALE = 21.6372 ' / IN.
USER NAME = mausherdce