CONTRACT NO. 95505

RTE.	SECTION	COUNTY	TOTAL SHEETS	SHEET NO.
9th	05-00142-00-BR	COLES	16	7
STA. 14+00		TO STA.15+80		

Sheet 2 of 10 Sheets

* Cut bars in field to fit skew and use the remainder of bars at the other end of deck.

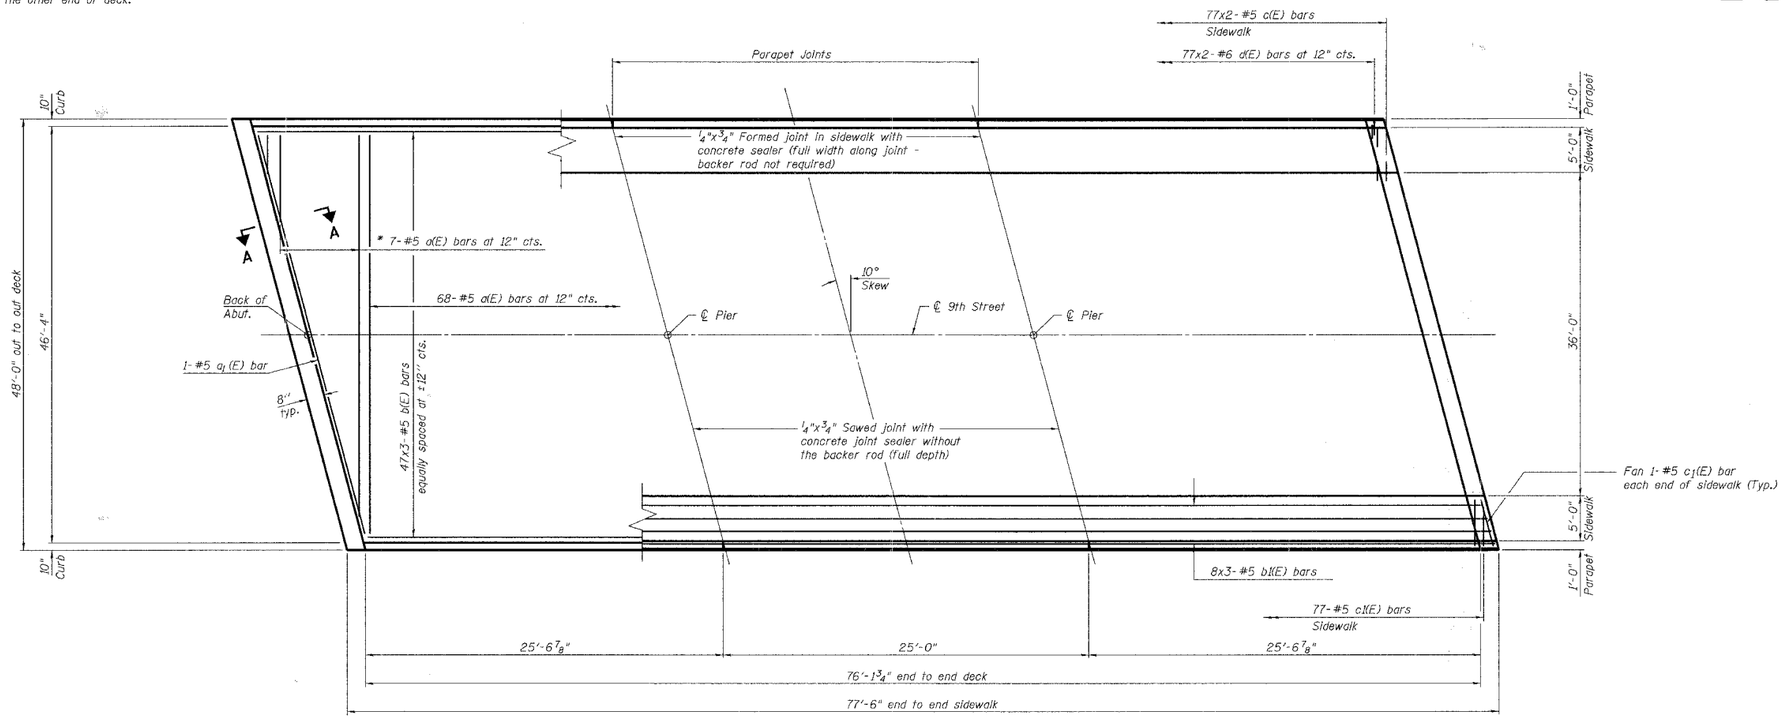

PLAN

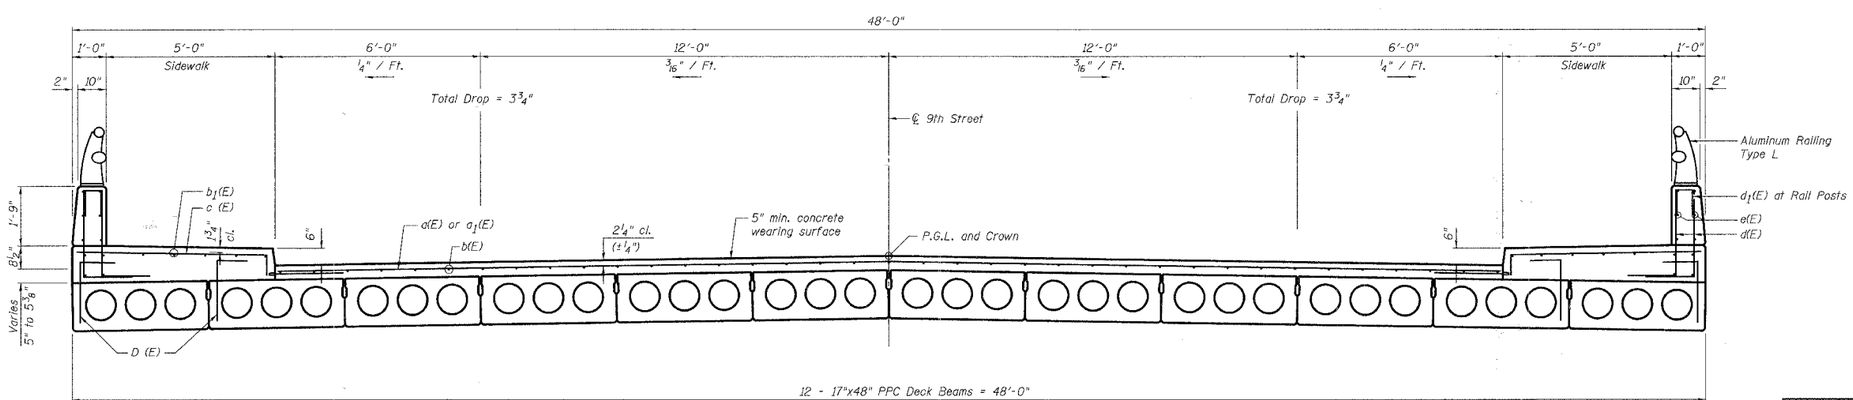

CROSS SECTION

MINIMUM BAR LAP

#5 bar = 1'-8"

Notes:
See Sheet 3 of 10 for superstructure details and Bill of Material.
Bars indicated thus 47 x 3-#5 etc. indicates 47 lines of bars with 3 lengths per line.
See Sheet 3 of 10 for parapet reinforcement.

REVISIONS	
NAME	DATE

ILLINOIS DEPARTMENT OF TRANSPORTATION

DECK DETAILS
9th St. Over Kickapoo Creek
SECTION 05-00142-00-BR
CITY OF MATTOON STA. 14+95
STRUCTURE NO. 015-6339

SCALE: N.T.S. DRAWN BY
DATE CHECKED BY

THE UPCHURCH GROUP
architects engineers surveyors
HILLSIDE, IL. (708) 449-2321
MATTOON, IL. (217) 235-3177