COORDINATES AND BEARINGS SHOWN HEREON ARE BASED ON NAD 83 DATUM, GRID NORTH, ILLINOIS STATE PLANE WEST.

FAS ROUTE	IDOT SECTION	COUNTY
1857	04-00071-00-BR	MONROE
FEDERAL AID PROJECT		ILLINOIS
IDOT JOB NO. BR-RS-1857(121)		
IDOT CONTRACT NO. 97323		

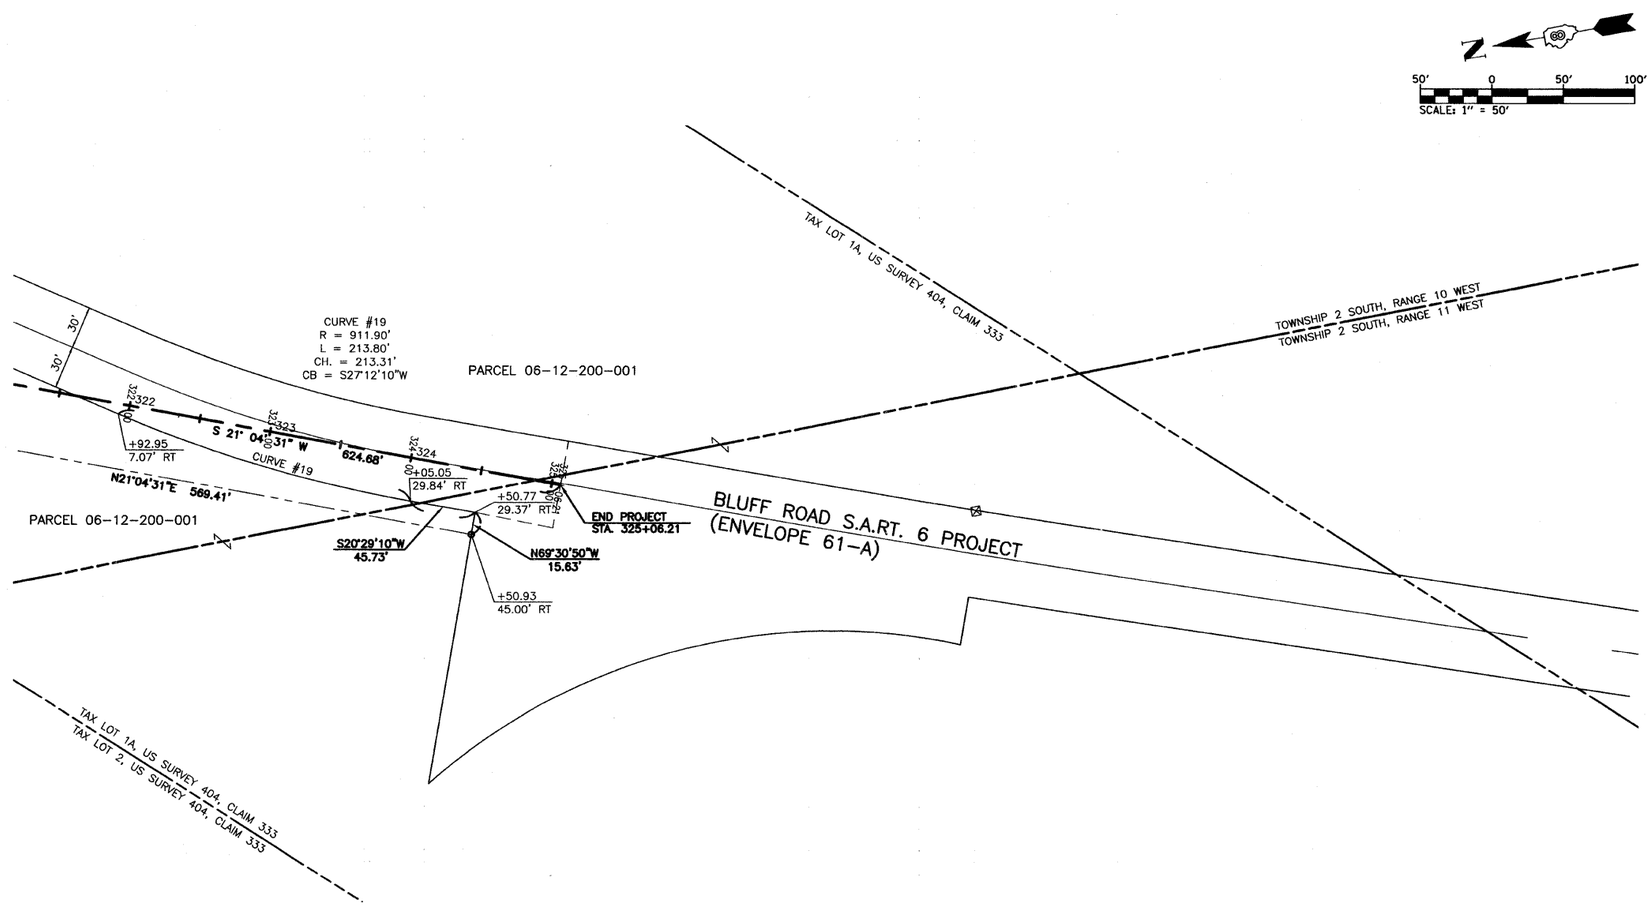

LEGEND

SECTION CORNERS

QUARTER SECTION CORNERS

121.45'	MEASURED DIMENSION
(121.45')	RECORDED DIMENSION
•	FOUND IRON PIPE OR IRON ROD AT CORNER UNLESS OTHERWISE NOTED
○	SET 5/8 INCH IRON ROD WITH PLASTIC CAP IDENTIFIED BY SURVEYORS LICENSE NUMBER AT CORNER UNLESS OTHERWISE NOTED
⊕	PERMANENT SURVEY MONUMENT, I.D.O.T. STD., 667101 (TO BE SET BY OTHERS)
△	SET 5/8 INCH IRON ROD AS SURVEY CONTROL UNLESS OTHERWISE NOTED
+	FOUND CUT CROSS
+	SET CUT CROSS
——/——	SAME OWNERSHIP

STATE OF ILLINOIS)
) SS
COUNTY OF MONROE)

STATE OF ILLINOIS Joe D. Williamson Waterloo, IL 3165 PROFESSIONAL LAND SURVEYOR

Exp. 11-30-2008

I, JOE D. WILLIAMSON, AN ILLINOIS PROFESSIONAL LAND SURVEYOR, CERTIFY THAT I HAVE SURVEYED THE RIGHT OF WAY PLANS SHOWN HEREON AND THAT THIS PROFESSIONAL SERVICE CONFORMS TO THE CURRENT ILLINOIS MINIMUM STANDARDS FOR A BOUNDARY SURVEY FOR THE PROPOSED PARCEL(S).

DATED October 15, 2007

Joe Williamson

JOE D. WILLIAMSON, PLS #035-003165

THOUVENOT, WADE & MOERCHEN, INC.
ENGINEERS ◆ SURVEYORS ◆ PLANNERS

☒ CORPORATE OFFICE
4940 OLD COLLINSVILLE RD.
SWANSEA, ILLINOIS 62226
TEL (618) 624-4488
FAX (618) 624-6688
corp@twm-inc.com

☐ EDWARDSVILLE OFFICE
1015B CENTURY DRIVE
EDWARDSVILLE, ILLINOIS 62025
TEL (618) 656-4040
FAX (618) 656-4343
edwardsville@twm-inc.com

☐ ST. LOUIS OFFICE
1001 CRAIG ROAD, SUITE 260
ST. LOUIS, MISSOURI 63146
TEL (314) 236-5052
FAX (314) 872-2194
stlouis@twm-inc.com

☐ WATERLOO OFFICE
113 SOUTH MAIN STREET
WATERLOO, ILLINOIS 62298
TEL (618) 939-5050
FAX (618) 939-3938
waterloo@twm-inc.com

PROFESSIONAL REGISTRATIONS	LICENSE NO.
ILLINOIS PROFESSIONAL DESIGN FIRM	184-001220
PROFESSIONAL ENGINEERING CORP.	62-035370
PROFESSIONAL STRUCTURAL ENGR. CORP.	81-005202
ILLINOIS PROF. LAND SURVEYING CORP.	048-000029
MISSOURI PROFESSIONAL ENGR. CORP.	NC 001528
MISSOURI LAND SURVEYING CORP.	NC 000346

SEAL

FINAL

Signature:
Signature Date:
Expiration Date:

STATEMENT OF RESPONSIBILITY

I hereby confirm that the document herein to be authenticated by my seal is restricted to this sheet, and I hereby disclaim any responsibility for all other drawings, specifications, estimates, reports or other documents or instruments relating to or intended to be utilized for any other part of the architectural, engineering or survey project.

TITLE: RIGHT OF WAY PLAN/PLAT
BLUFF ROAD (CTY. HWY. 6)
F.A.S. 1857

PROJECT: BLUFF ROAD (CTY. HWY. 6)
BRIDGE REPLACEMENT
OVER FOUNTAIN CREEK
MONROE COUNTY, IL

REV.	DATE	DESCRIPTION
△		
△		
△		

DRAWN BY:	KBF/JWS	SHEET 24 OF 57 SHEETS
DESIGNED BY:	BJG	
CHECKED BY:	SJK	
APPROVED BY:	SJK	PROJECT DESCRIPTION
PROJECT NUMBER	T16-040125	BLUFF RD. BRIDGE OVER FOUNTAIN CRK.

☐ ISSUED FOR REVIEW ☐ ISSUED FOR BIDDING
☒ ISSUED FOR CONSTR. ☐ RECORD DRAWING

P:\040125\Roadway Plans\DWG\RIGHT_OF-WAY PLANS.dwg 10/12/2007 7:08:57 AM CDT