CONTRACT: 98990
ROUTE: INTERSTATE 24
SECTION: (64-3B) I-6
COUNTY: MASSAC, IL; McCRACKEN, KY
SHEET 21 OF 99
FOR INFORMATION ONLY

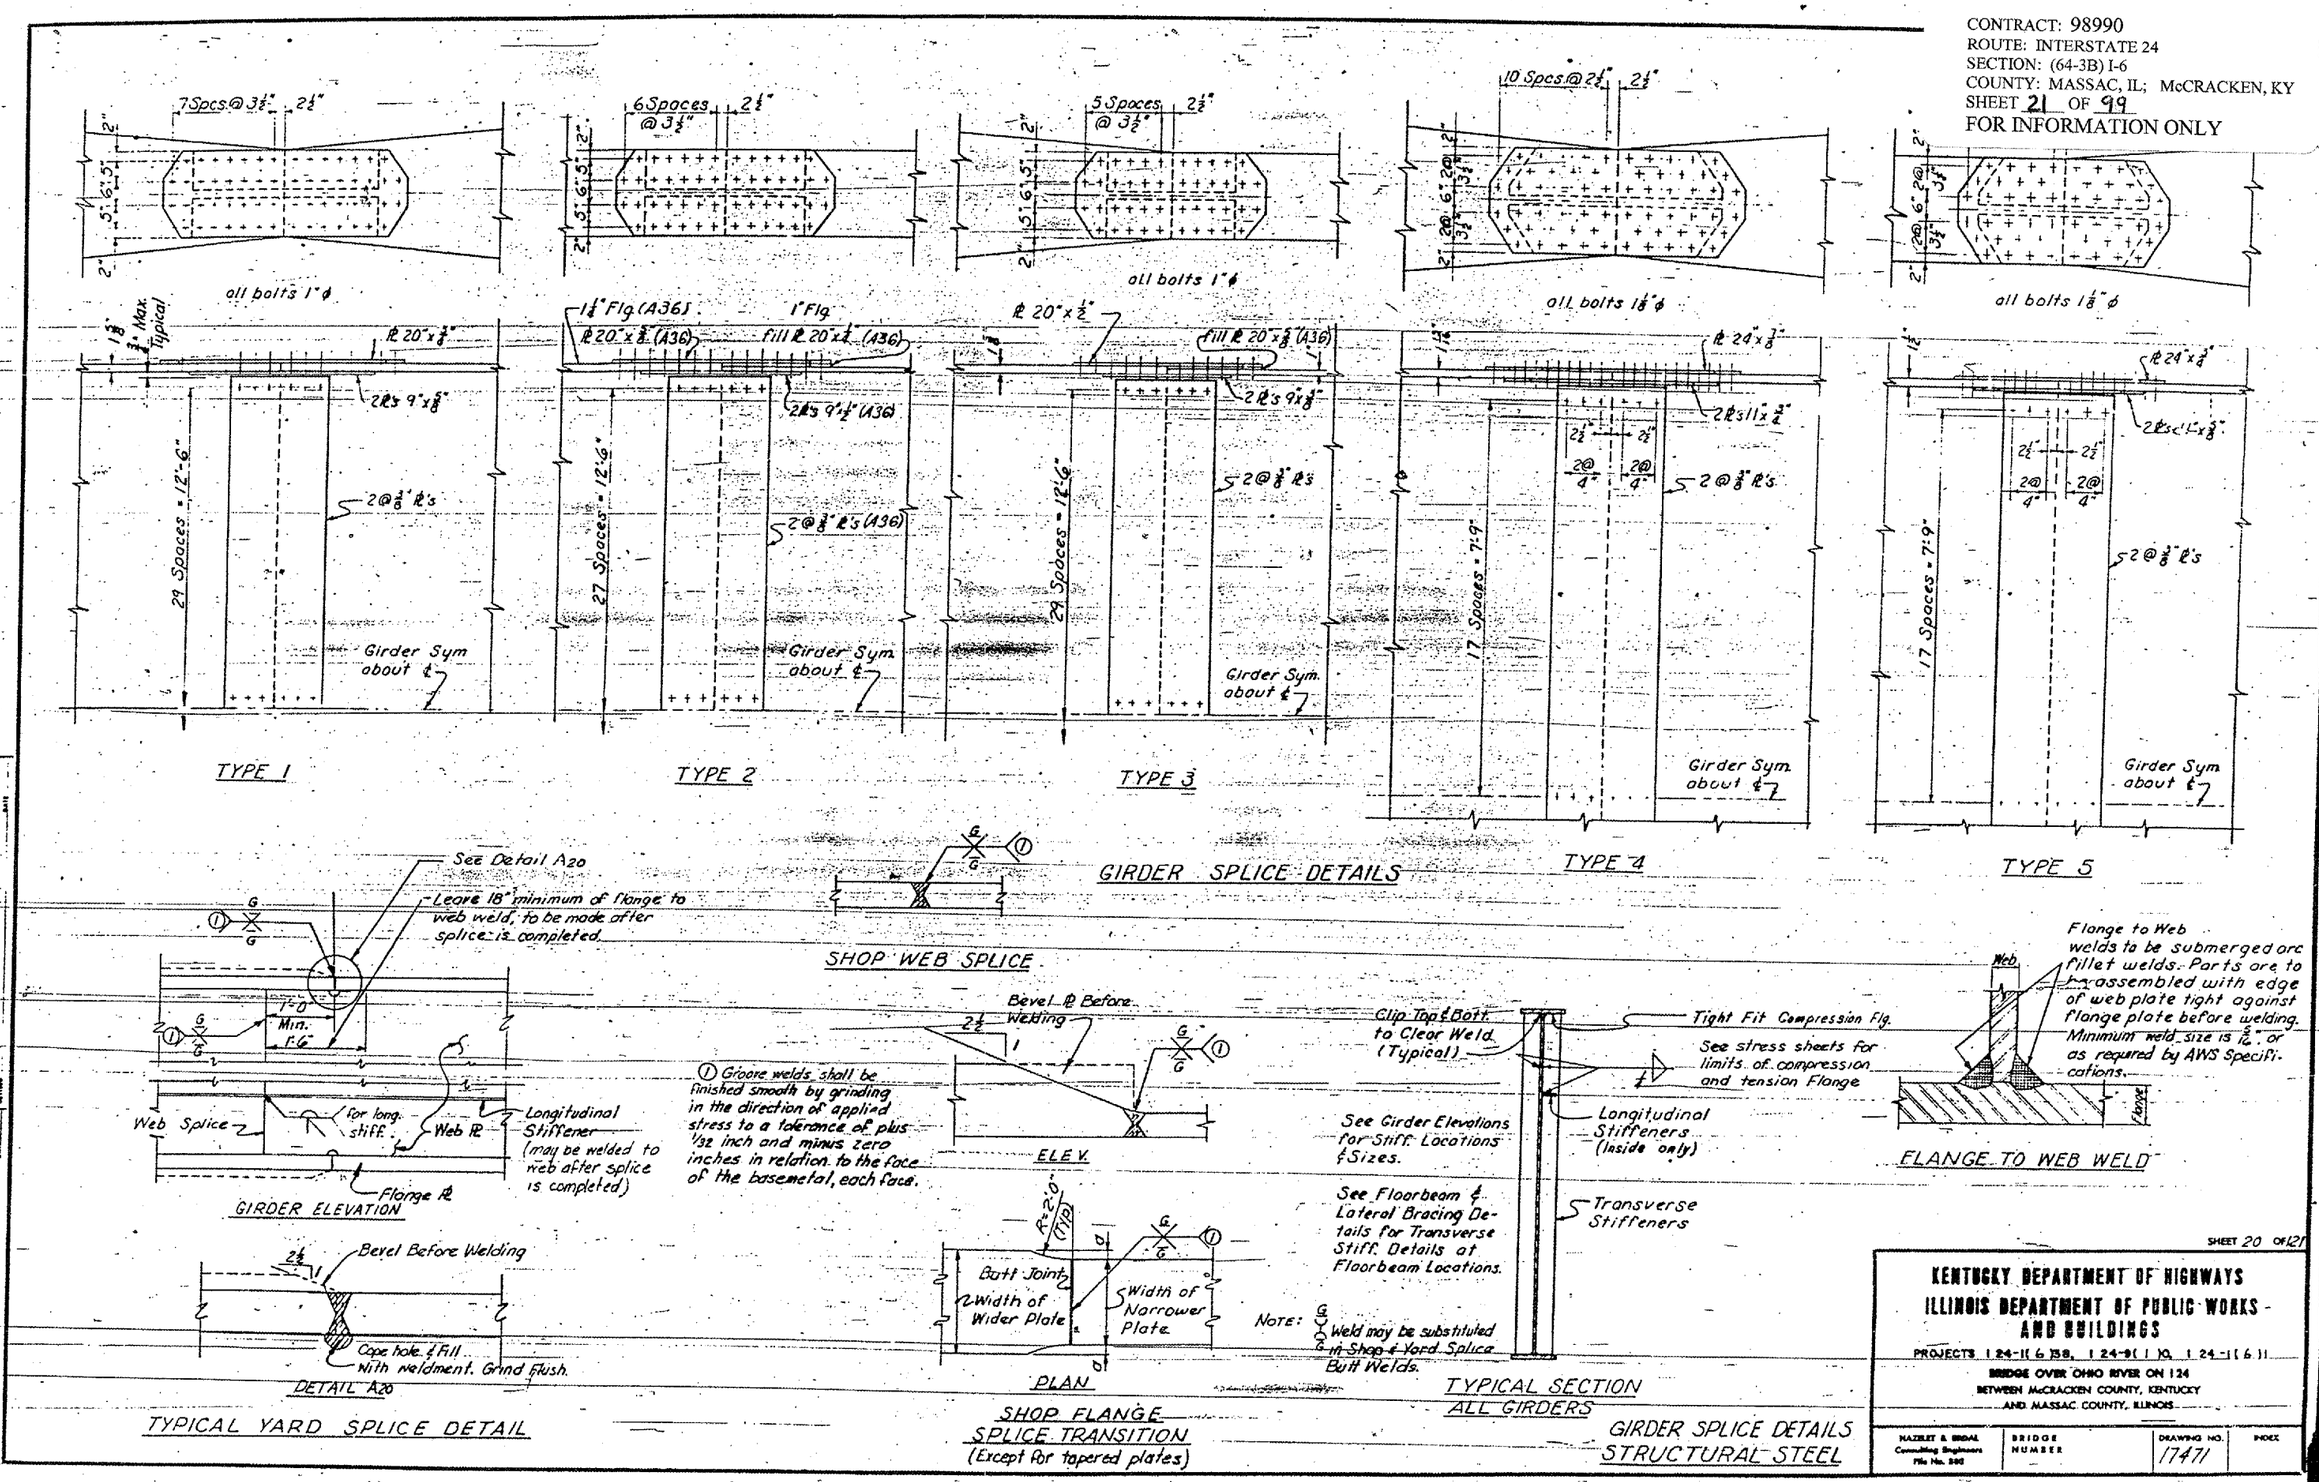

SHEET 20 OF 121

KENTUCKY DEPARTMENT OF HIGHWAYS
ILLINOIS DEPARTMENT OF PUBLIC WORKS AND BUILDINGS

PROJECTS 124-1(6)38, 124-9(1)0, 124-1(6)1
BRIDGE OVER OHIO RIVER ON 124
BETWEEN McCRACKEN COUNTY, KENTUCKY AND MASSAC COUNTY, ILLINOIS

HAZELET & ERDAL Consulting Engineers File No. 380	BRIDGE NUMBER	DRAWING NO. 17471	INDEX