CONTRACT: 98990
ROUTE: INTERSTATE 24
SECTION: (64-3B) I-6
COUNTY: MASSAC, IL; McCRACKEN, KY
SHEET 29 OF 99
FOR INFORMATION ONLY

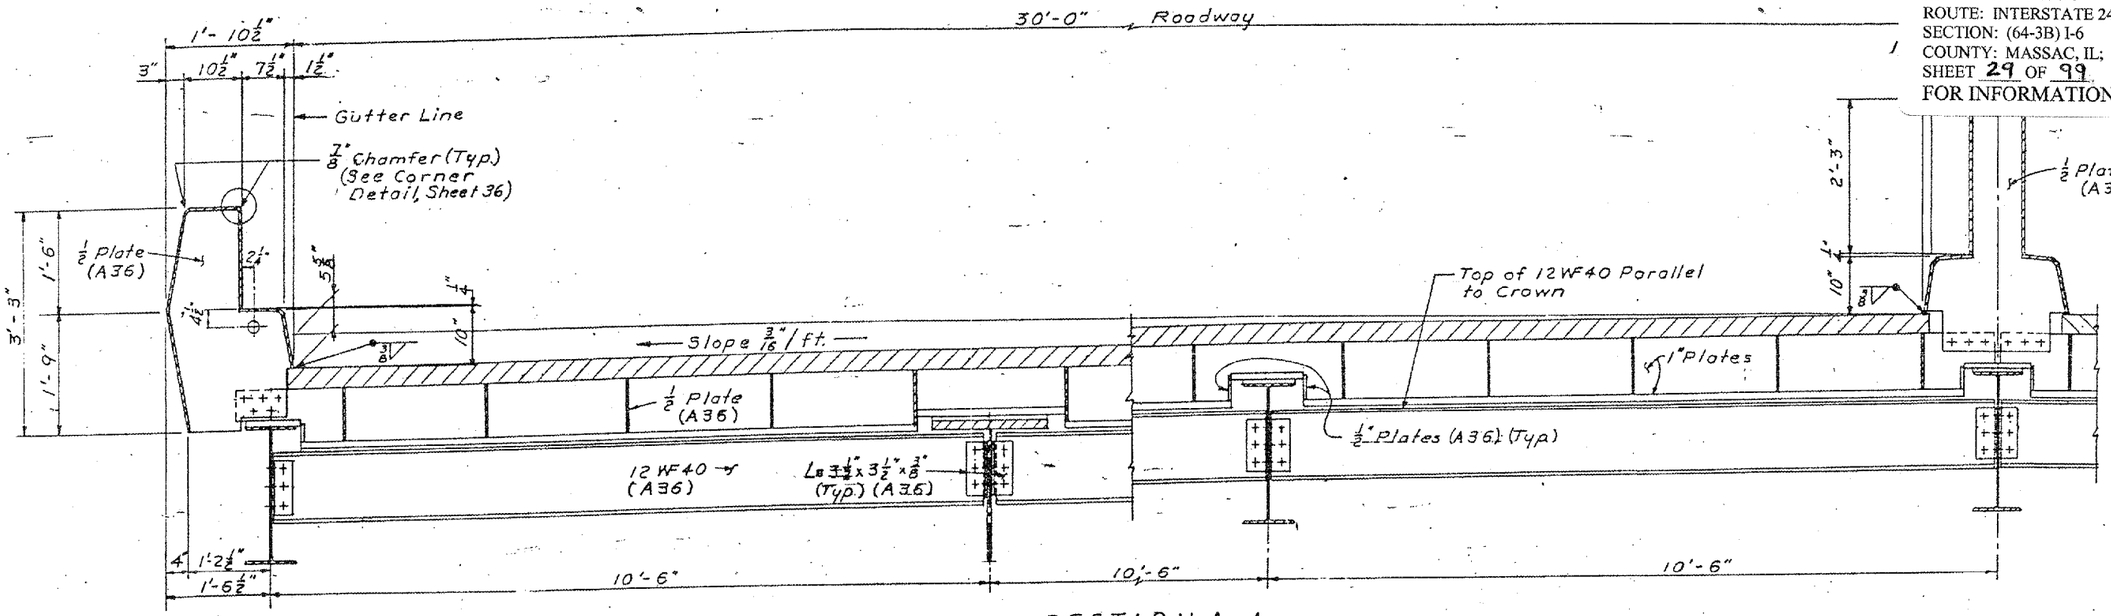

SECTION A35-A35

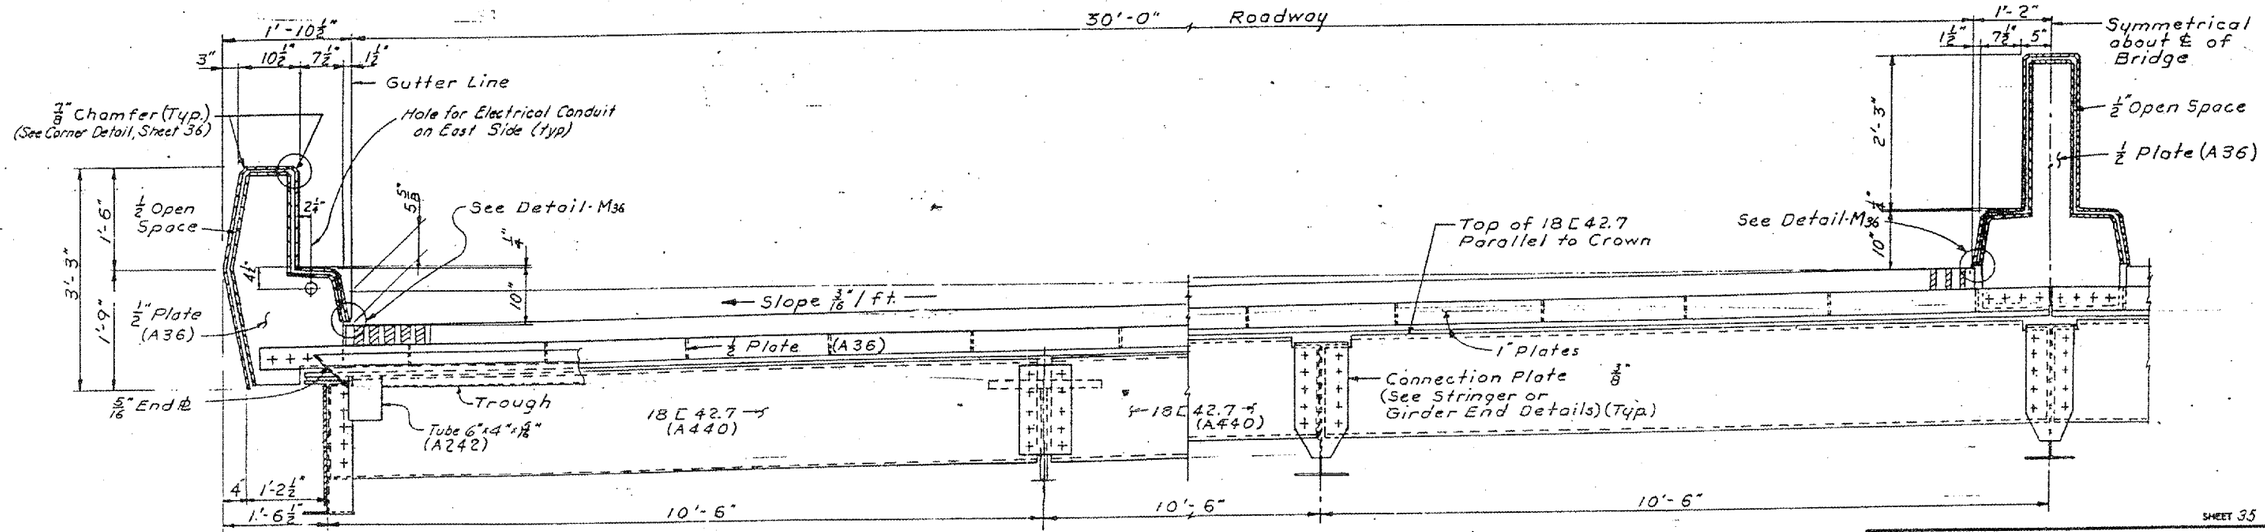

SECTION B35-B35

SHEET 35 OF 121

KENTUCKY DEPARTMENT OF HIGHWAYS
ILLINOIS DEPARTMENT OF PUBLIC WORKS AND BUILDINGS

PROJECTS I 24-1(6)38, I 24-9(1)0, I 24-1(6)1

BRIDGE OVER OHIO RIVER ON I 24
BETWEEN McCRACKEN COUNTY, KENTUCKY
AND MASSAC COUNTY, ILLINOIS

HAZELET & ERDAL Consulting Engineers File No. 888	BRIDGE NUMBER	DRAWING NO.	INDEX
		17471	

EXPANSION DAM SECTIONS
STRUCTURAL STEEL

RBS DESIGNED BY MDC DATE
DRAWN BY MDC 3-20-68 CHECKED BY RBS DATE 4-68
PLACED BY CHECKED BY DATE
REVISED DATE
REVISED DATE
REVISED DATE