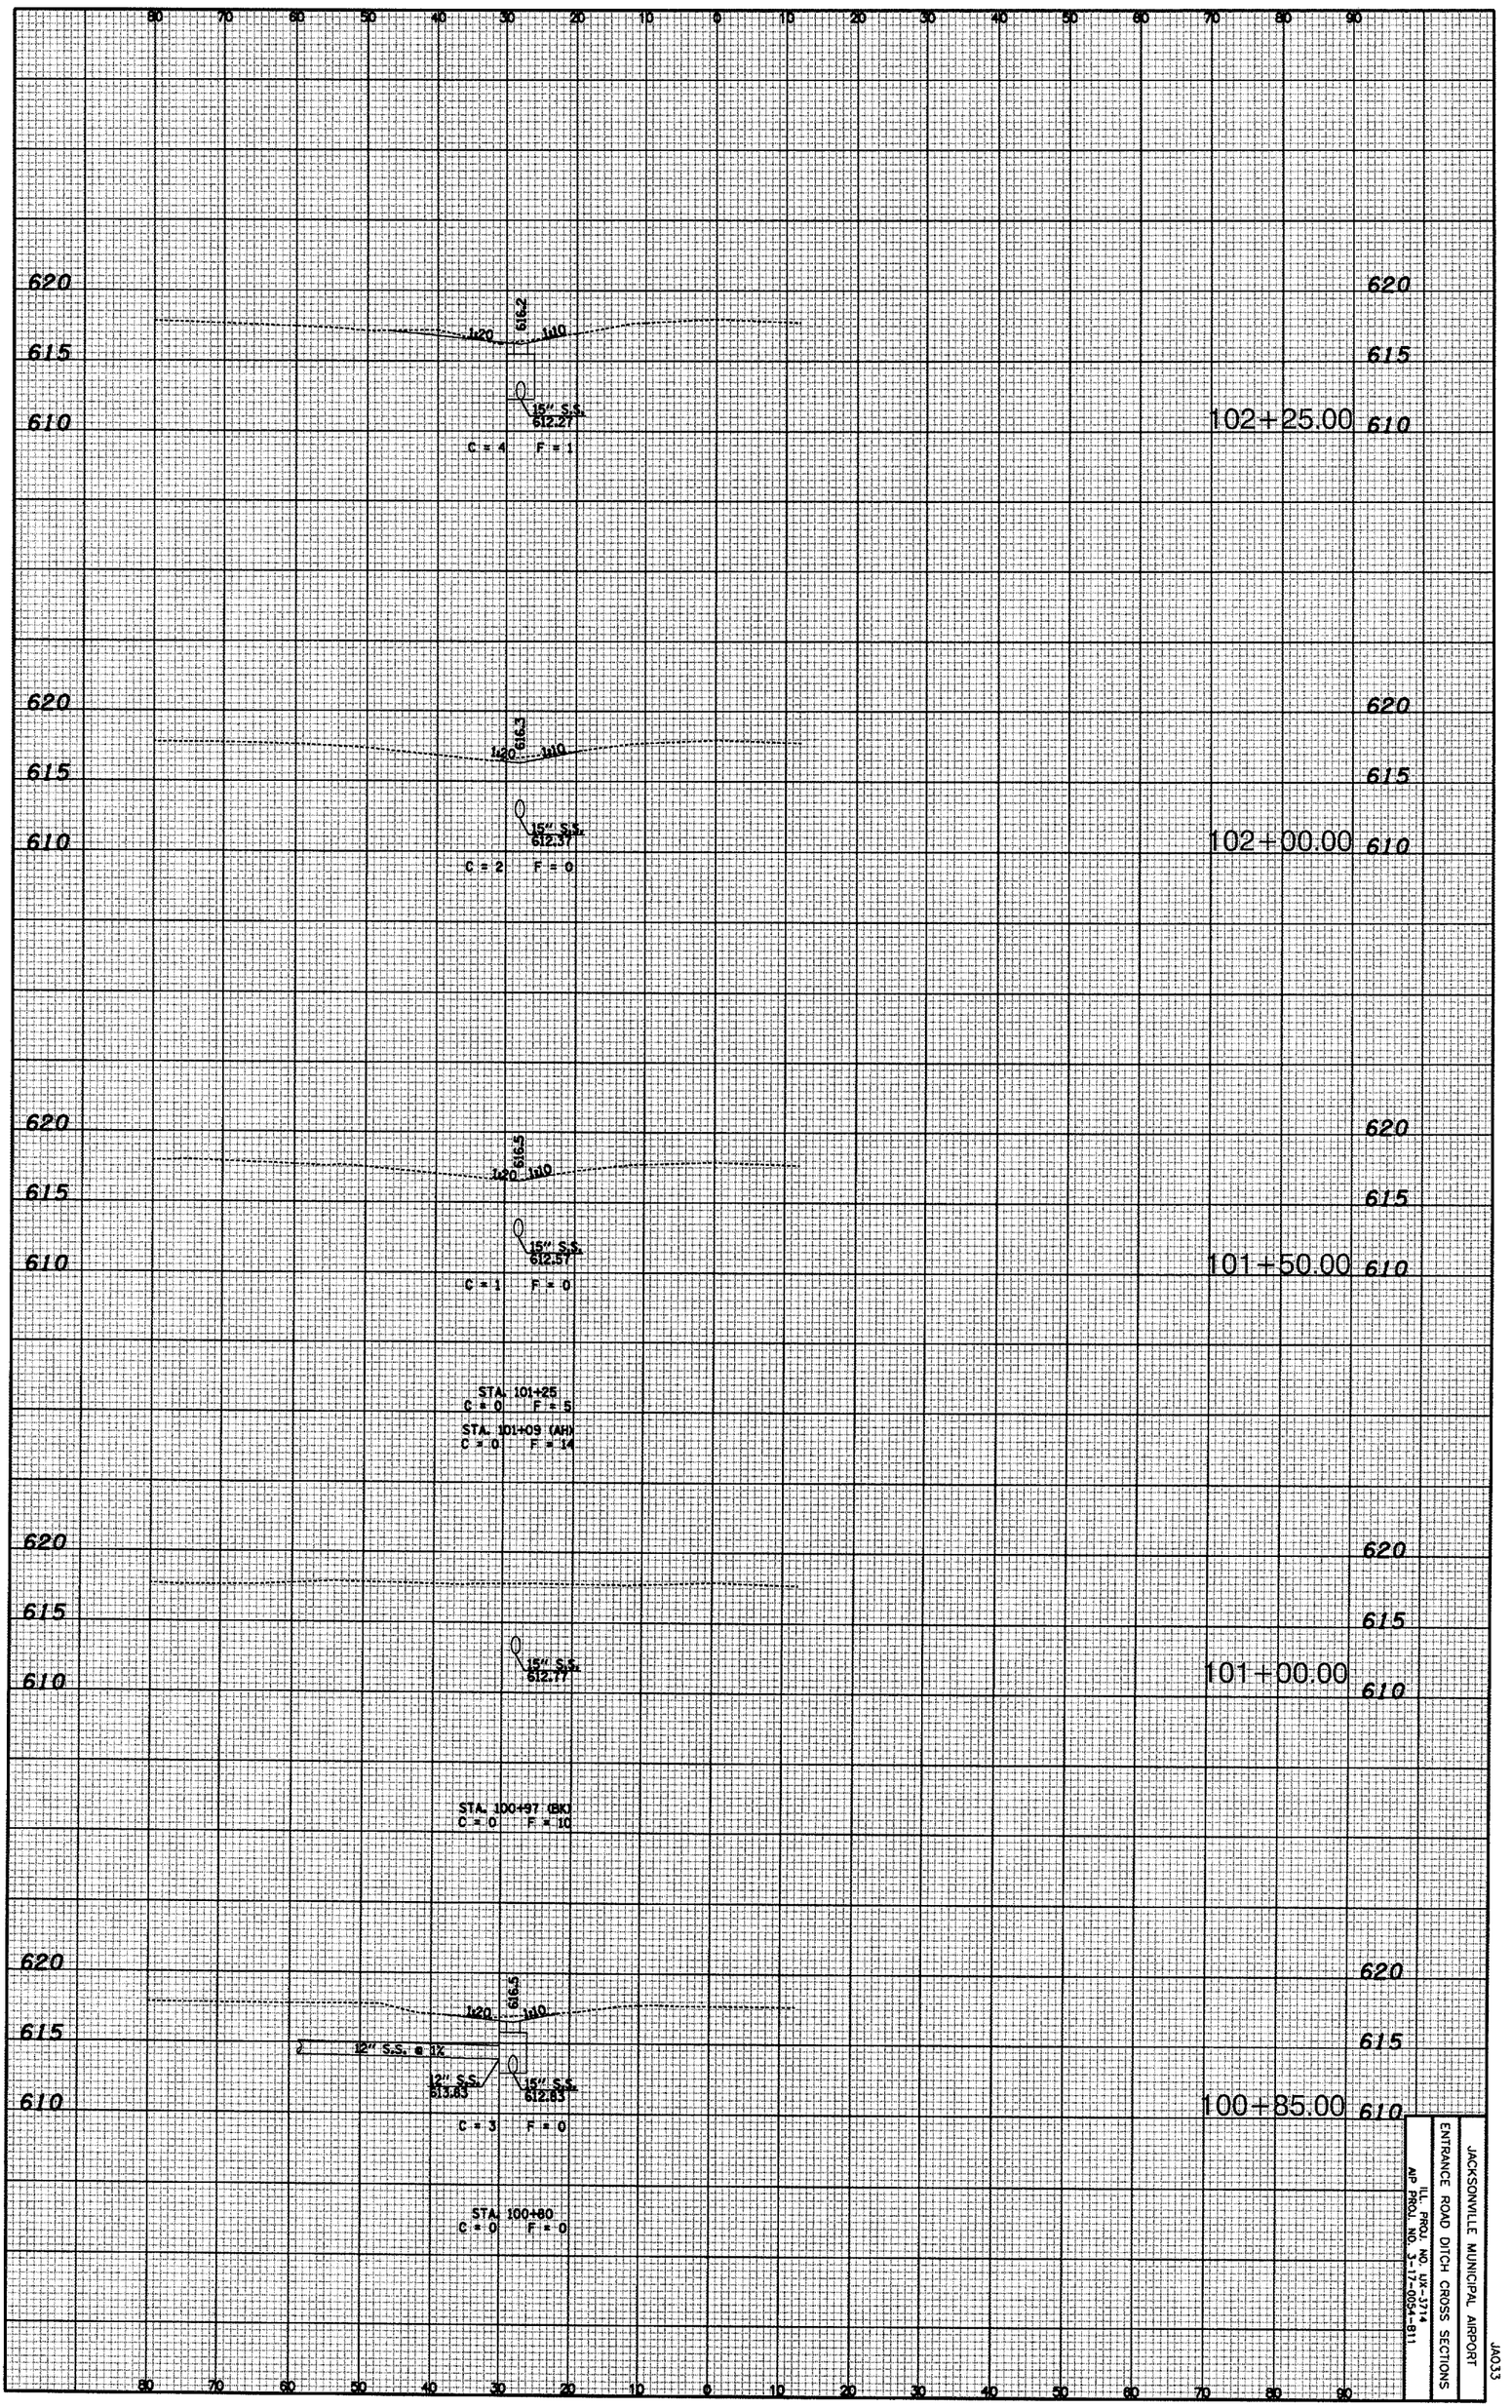

JACKSONVILLE MUNICIPAL AIRPORT

ENTRANCE ROAD DITCH CROSS SECTIONS

ILL. PROJ. NO. UK-3714
AIP PROJ. NO. 3-17-0054-811

JAO33

SH. 6 OF 8 SHTS.