DESIGNED BY: GMS CHECKED BY: TMM
DRAWN BY: SIN CHECKED BY: RLP

12/13/2012 5:10:05 PM O:\OwrProjImpl\Projects\ASHLAND1\Plan Sheets\sheet 21.dgn

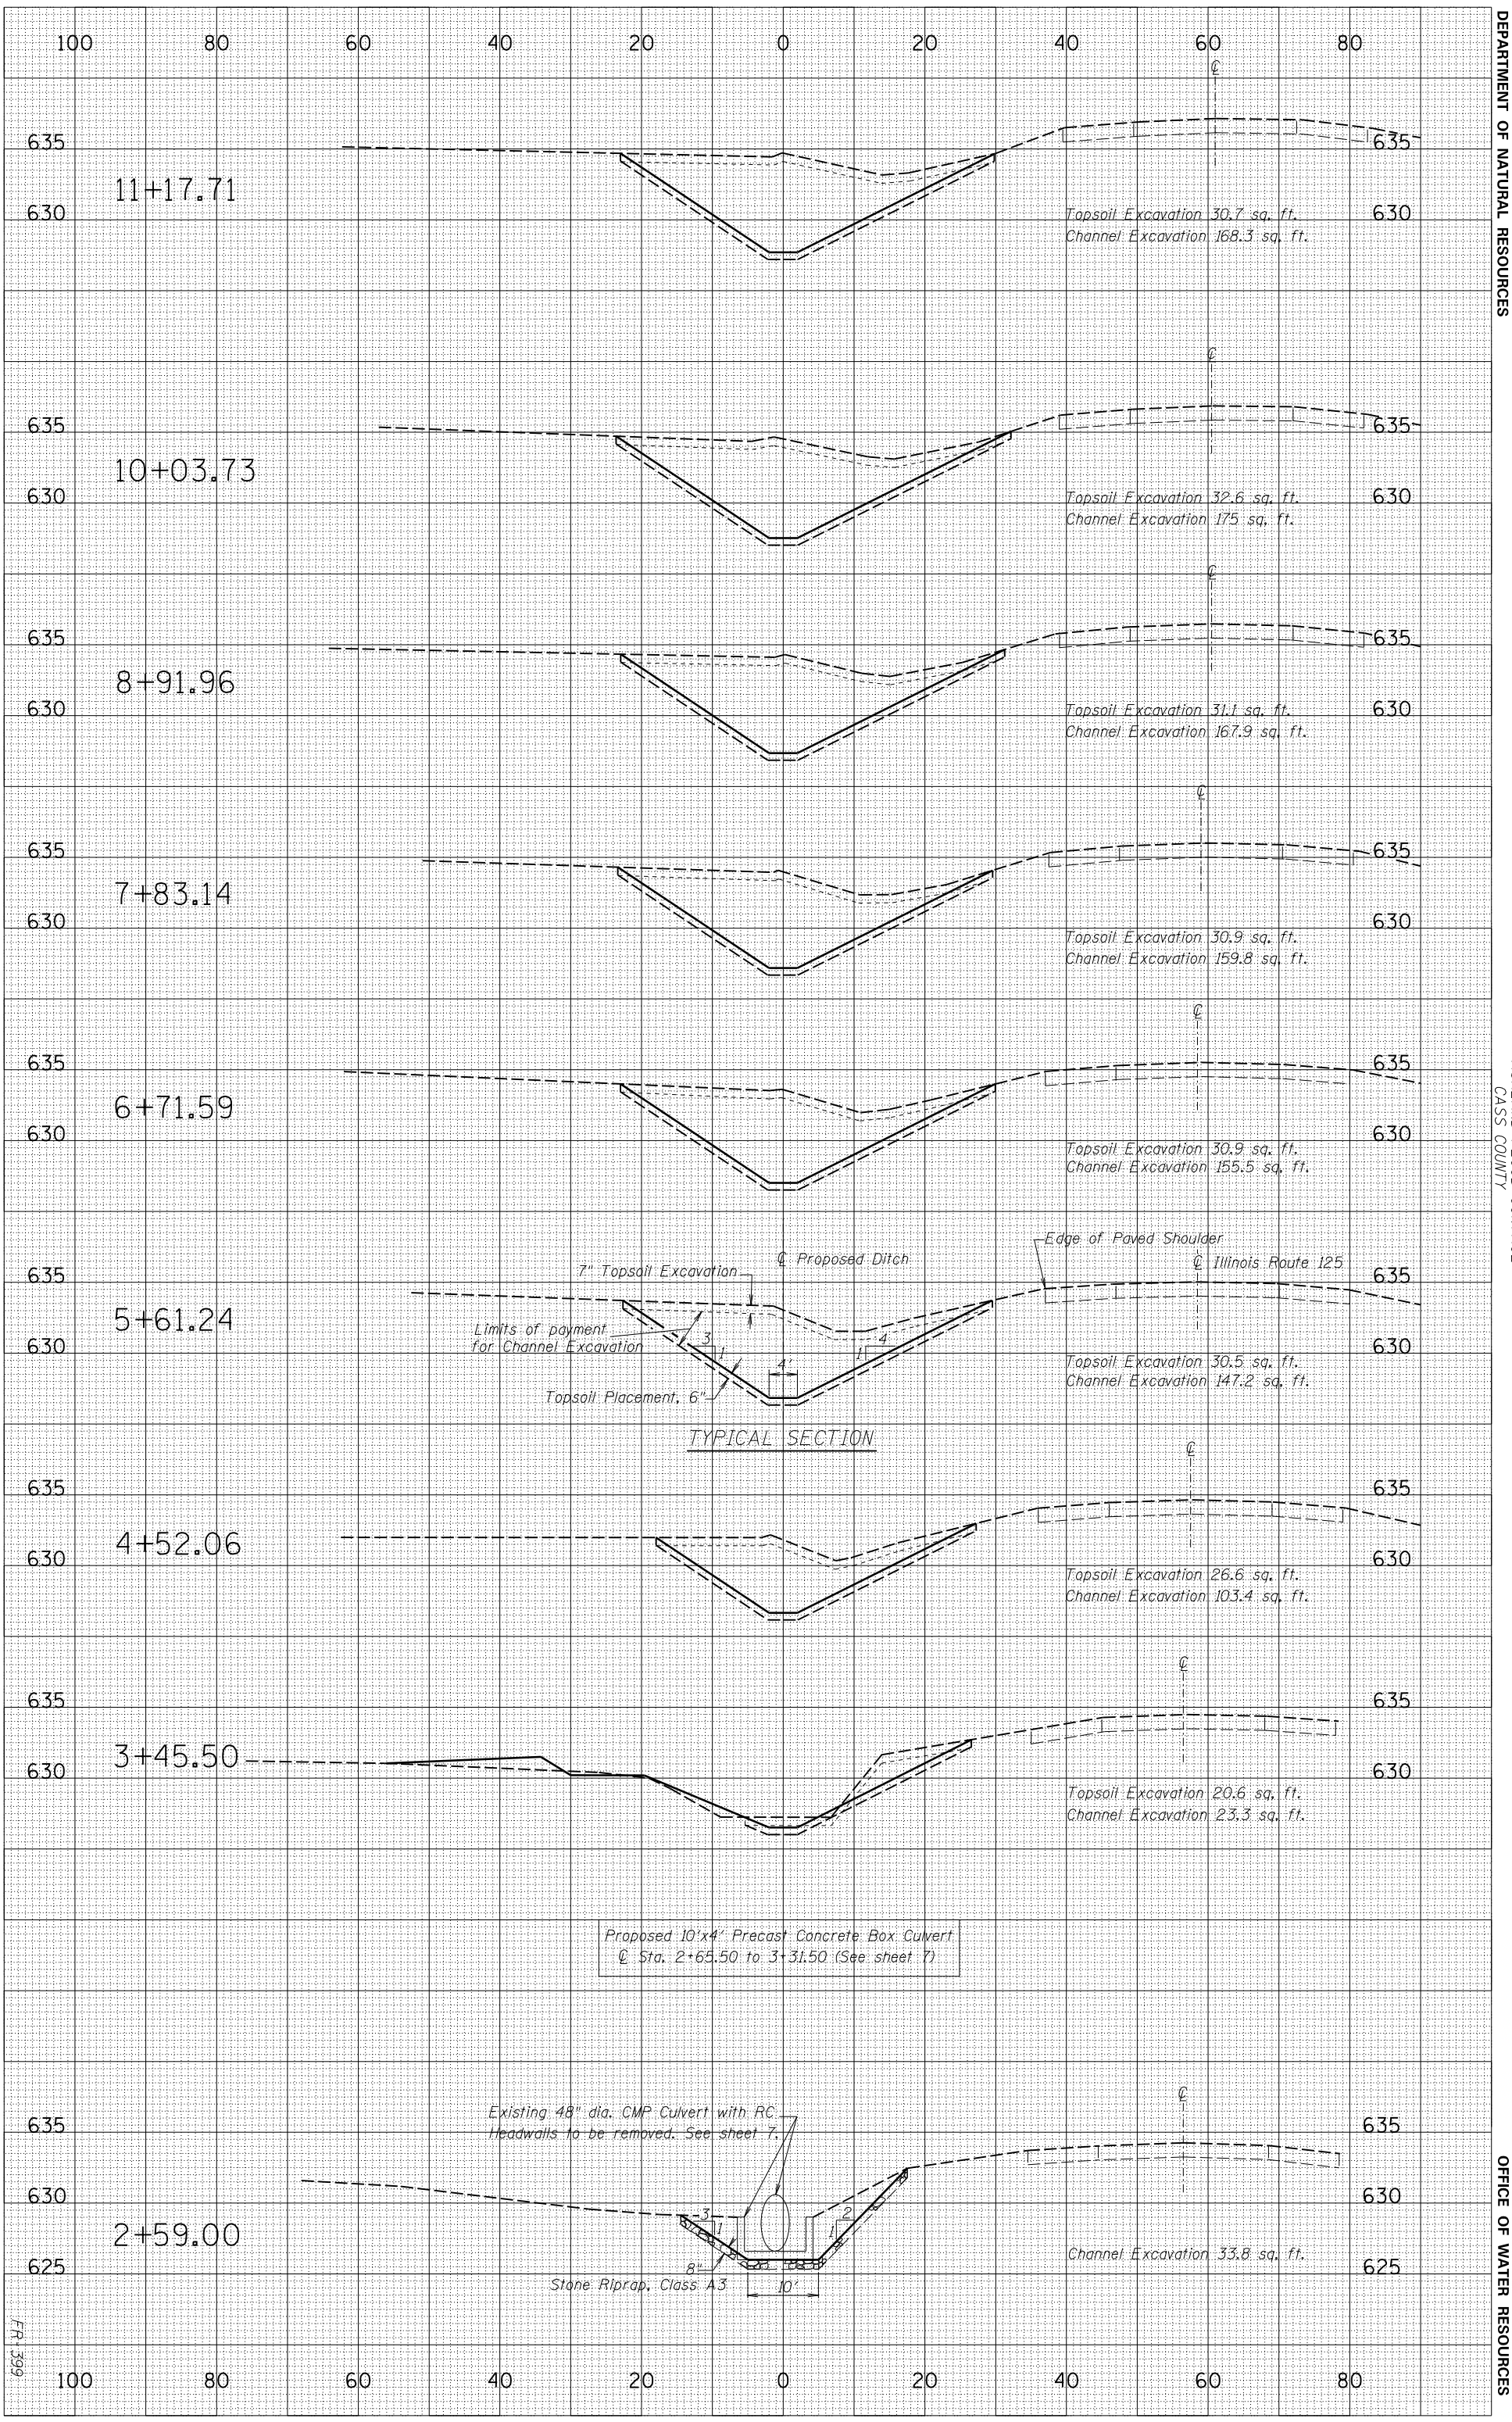

STATE OF ILLINOIS
DEPARTMENT OF NATURAL RESOURCES

ASHLAND FLOOD CONTROL
CASS COUNTY

OFFICE OF WATER RESOURCES

ROADSIDE DITCH CROSS SECTIONS (ALONG ILL. RTE. 125)

FR 399