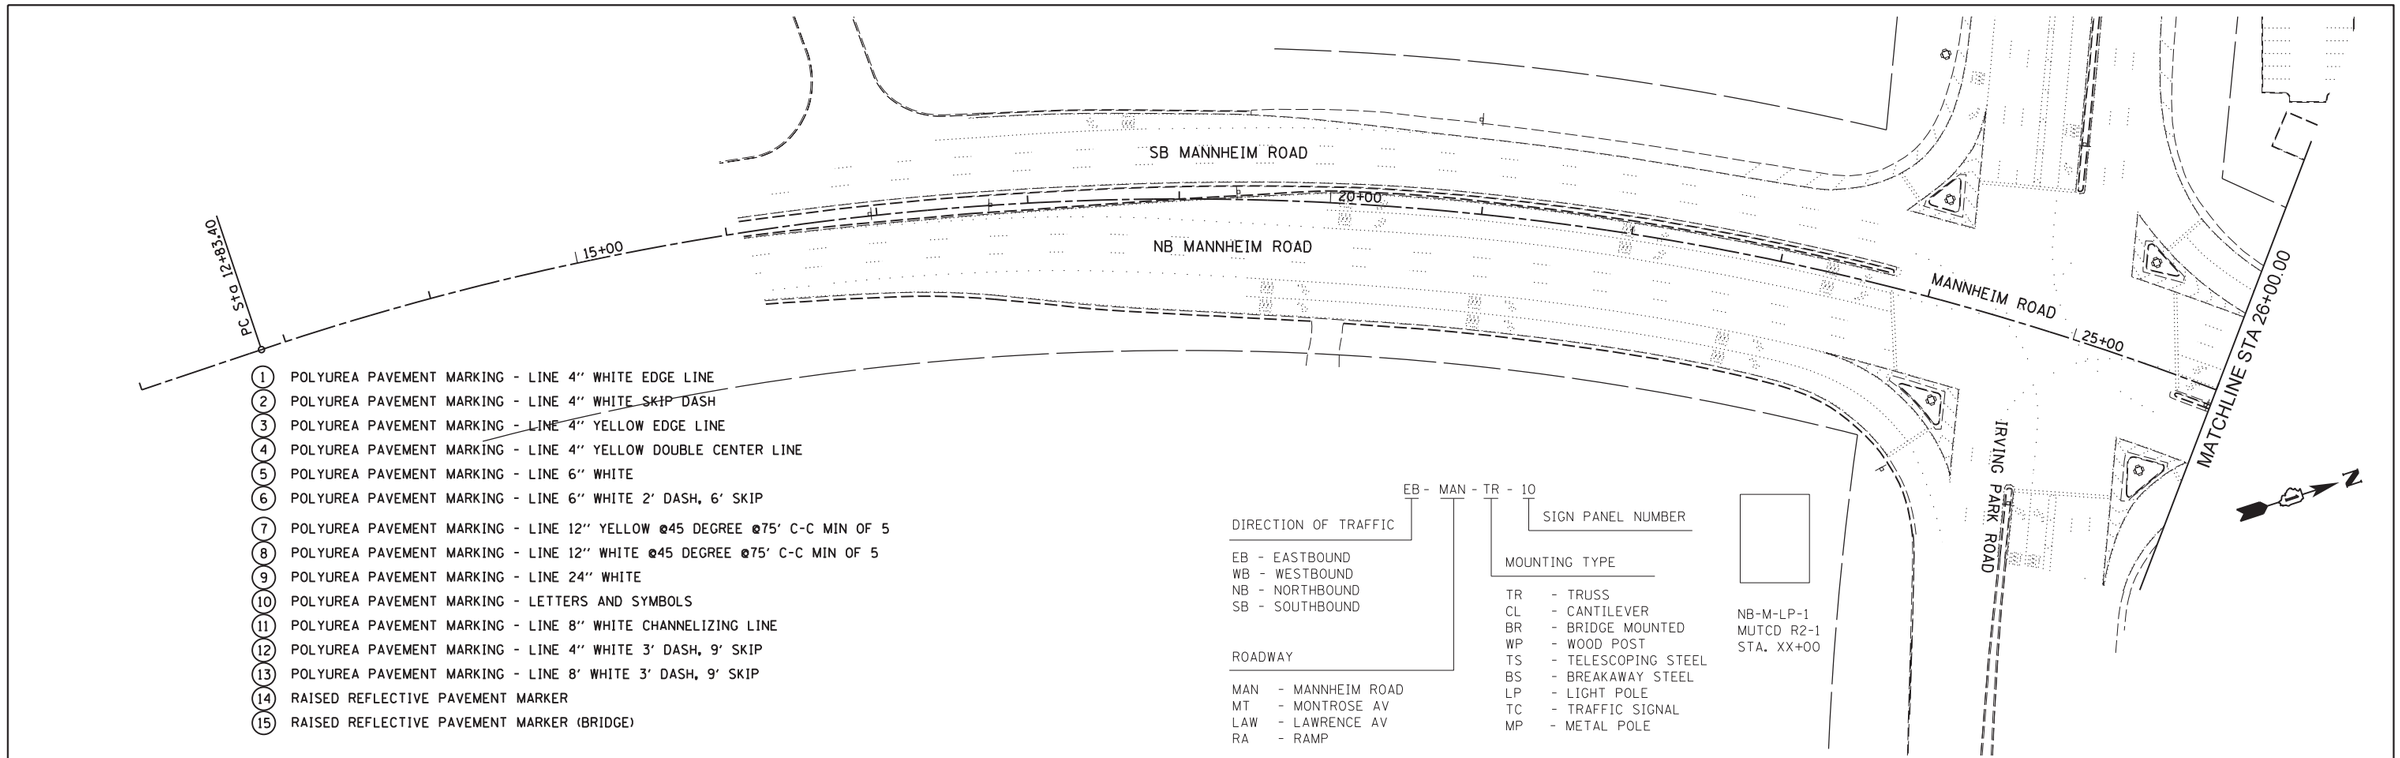

1. POLYUREA PAVEMENT MARKING - LINE 4" WHITE EDGE LINE
2. POLYUREA PAVEMENT MARKING - LINE 4" WHITE SKIP DASH
3. POLYUREA PAVEMENT MARKING - LINE 4" YELLOW EDGE LINE
4. POLYUREA PAVEMENT MARKING - LINE 4" YELLOW DOUBLE CENTER LINE
5. POLYUREA PAVEMENT MARKING - LINE 6" WHITE
6. POLYUREA PAVEMENT MARKING - LINE 6" WHITE 2' DASH, 6' SKIP
7. POLYUREA PAVEMENT MARKING - LINE 12" YELLOW @45 DEGREE @75' C-C MIN OF 5
8. POLYUREA PAVEMENT MARKING - LINE 12" WHITE @45 DEGREE @75' C-C MIN OF 5
9. POLYUREA PAVEMENT MARKING - LINE 24" WHITE
10. POLYUREA PAVEMENT MARKING - LETTERS AND SYMBOLS
11. POLYUREA PAVEMENT MARKING - LINE 8" WHITE CHANNELIZING LINE
12. POLYUREA PAVEMENT MARKING - LINE 4" WHITE 3' DASH, 9' SKIP
13. POLYUREA PAVEMENT MARKING - LINE 8' WHITE 3' DASH, 9' SKIP
14. RAISED REFLECTIVE PAVEMENT MARKER
15. RAISED REFLECTIVE PAVEMENT MARKER (BRIDGE)

EB - MAN - TR - 10

DIRECTION OF TRAFFIC
EB - EASTBOUND
WB - WESTBOUND
NB - NORTHBOUND
SB - SOUTHBOUND

ROADWAY
MAN - MANNHEIM ROAD
MT - MONTROSE AV
LAW - LAWRENCE AV
RA - RAMP

MOUNTING TYPE
TR - TRUSS
CL - CANTILEVER
BR - BRIDGE MOUNTED
WP - WOOD POST
TS - TELESCOPING STEEL
BS - BREAKAWAY STEEL
LP - LIGHT POLE
TC - TRAFFIC SIGNAL
MP - METAL POLE

SIGN PANEL NUMBER

NB-M-LP-1
MUTCD R2-1
STA. XX+00

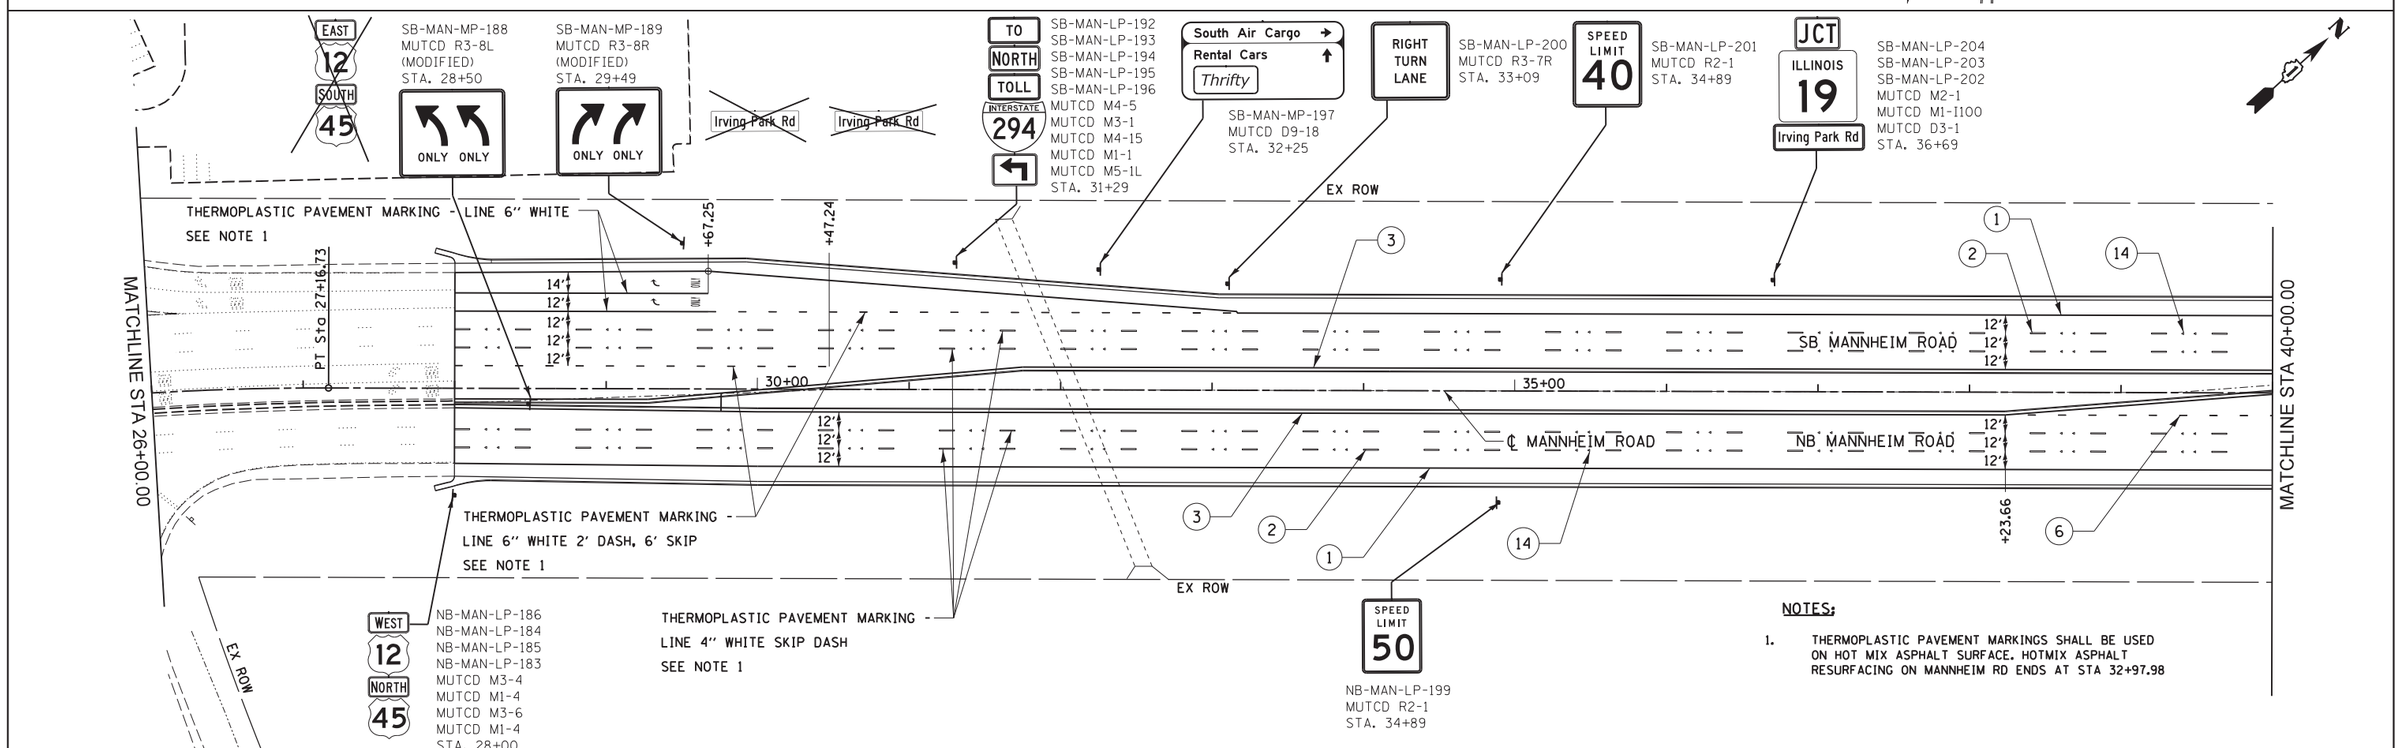

NOTES:

1. THERMOPLASTIC PAVEMENT MARKINGS SHALL BE USED ON HOT MIX ASPHALT SURFACE. HOTMIX ASPHALT RESURFACING ON MANNHEIM RD ENDS AT STA 32+97.98

PMK-1

Globetrotters® Engineering Corporation ENGINEERS ARCHITECTS 300 South Wacker Drive Chicago, Illinois 60606	USER NAME = stephen.schuh	DESIGNED MT	REVISED -	STATE OF ILLINOIS DEPARTMENT OF TRANSPORTATION	PAVEMENT MARKING & SIGNING PLAN MANNHEIM ROAD	F.A.P. RTE.	SECTION	COUNTY	TOTAL SHEETS	SHEET NO.
		DRAWN MT	REVISED -			330	0105 WRS&HB	COOK	605	207
	PLOT SCALE = 50.0000 ' / in.	CHECKED VT	REVISED -					CONTRACT NO. 60G37		
	PLOT DATE = 10/19/2012	DATE 10/19/2012	REVISED -		SCALE: 1" = 50' SHEET NO. OF SHEETS STA. 26+00.00 TO STA. 40+00.00			ILLINOIS FED. AID PROJECT		

FILE NAME = c:\caddlib\pw\sschuh\pwgreat_lakes\dms47844\D160G37-sht-plan_pmk1.dgn