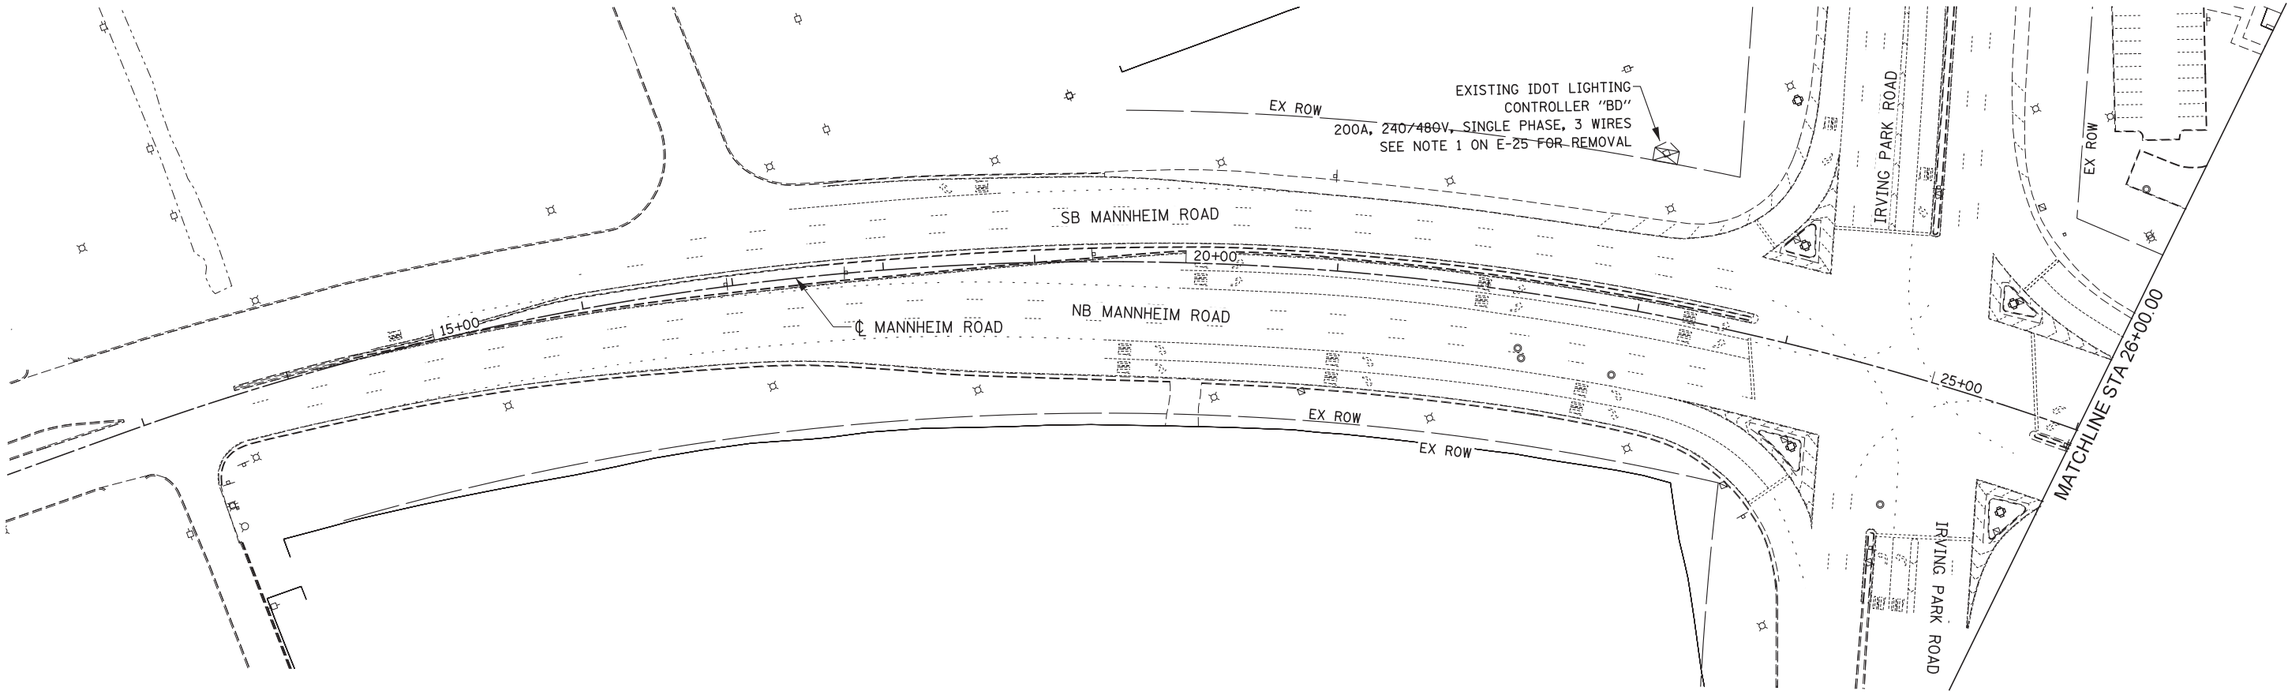

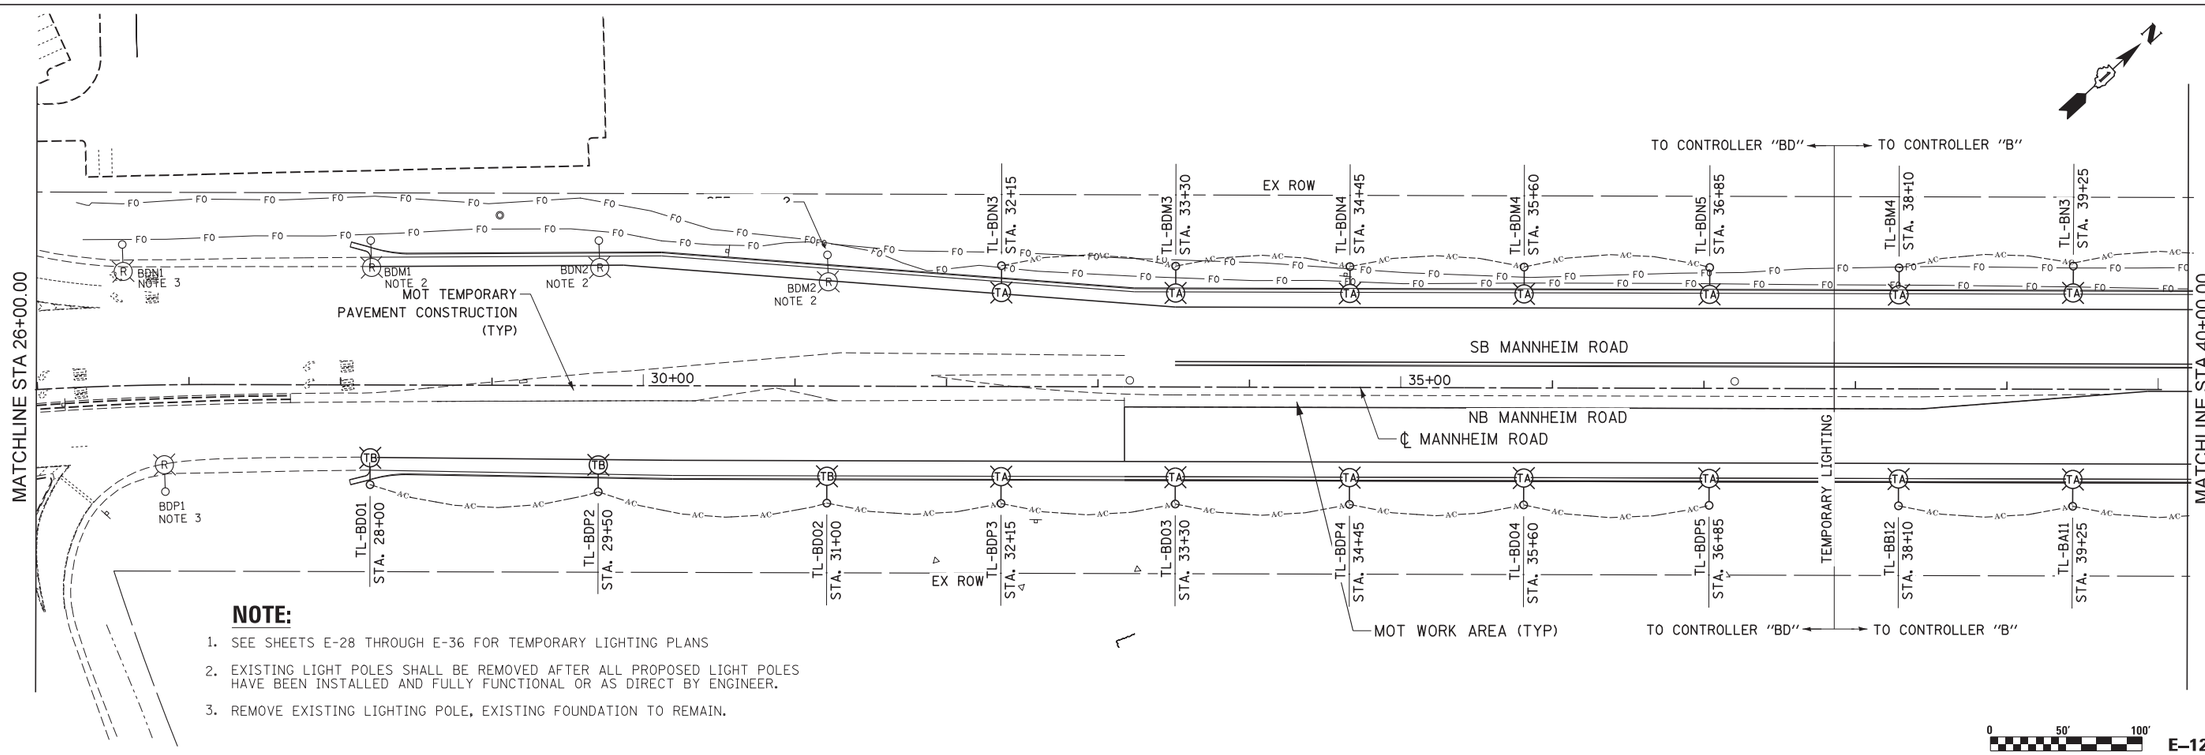

NOTE:

1. SEE SHEETS E-28 THROUGH E-36 FOR TEMPORARY LIGHTING PLANS
2. EXISTING LIGHT POLES SHALL BE REMOVED AFTER ALL PROPOSED LIGHT POLES HAVE BEEN INSTALLED AND FULLY FUNCTIONAL OR AS DIRECT BY ENGINEER.
3. REMOVE EXISTING LIGHTING POLE, EXISTING FOUNDATION TO REMAIN.

0 50' 100'

E-12

Globetrotters® Engineering Corporation ENGINEERS ARCHITECTS 300 South Wacker Drive Chicago, Illinois 60606	USER NAME = mkosir	DESIGNED LLS/CD	REVISED -
		DRAWN MMK/RL	REVISED -
	PLOT SCALE = 50:1	CHECKED CD	REVISED -
	PLOT DATE = 19-OCT-2012	DATE 10/19/12	REVISED -

STATE OF ILLINOIS
DEPARTMENT OF TRANSPORTATION

LIGHTING REMOVAL PLAN
STAGE 3
MANNHEIM ROAD

SCALE: 1" = 50' | SHEET NO. OF SHEETS | STA. 26.+00 TO STA. 40+00.00

F.A.P. RTE.	SECTION	COUNTY	TOTAL SHEETS	SHEET NO.
330	0105 WRS&HB	COOK	605	298
		CONTRACT NO. 60G37		
		ILLINOIS FED. AID PROJECT		

FILE NAME = IP_PWP:dms47844\D160G37-sht-E-Temp-Rmvl- Staging2 1.dgn