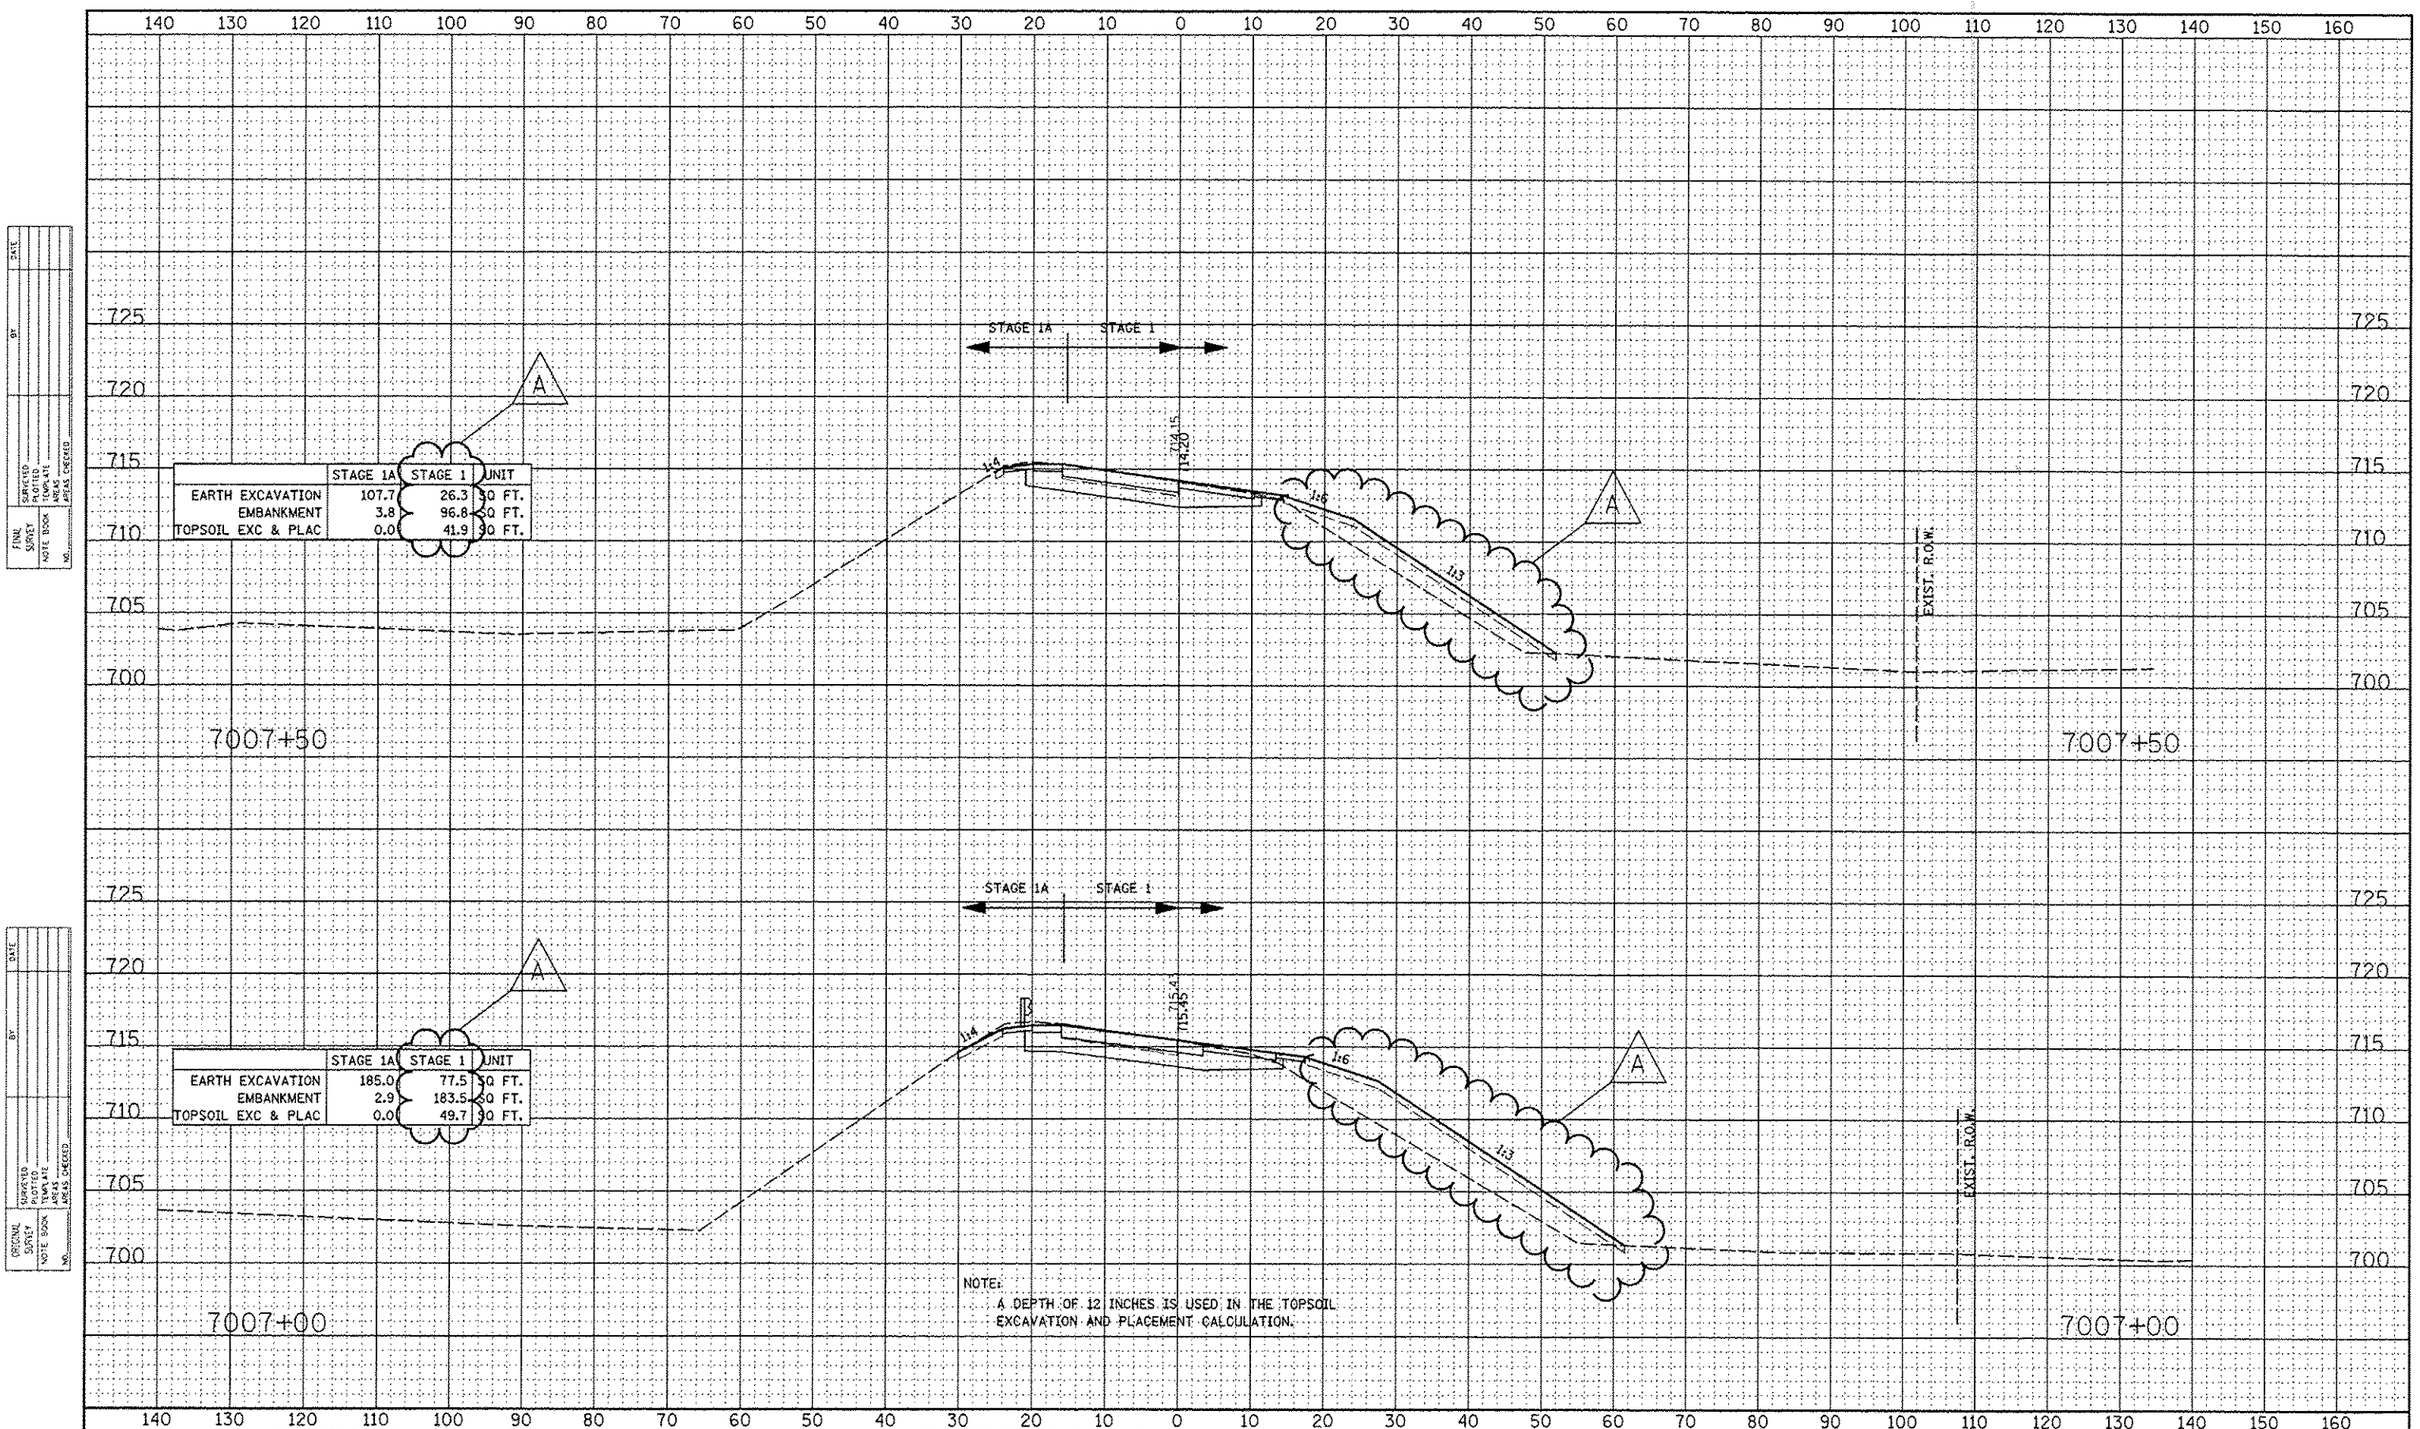

	STAGE 1A	STAGE 1	UNIT
EARTH EXCAVATION	107.7	26.3	SQ FT.
EMBANKMENT	3.8	96.8	SQ FT.
TOPSOIL EXC & PLAC	0.0	41.9	SQ FT.

	STAGE 1A	STAGE 1	UNIT
EARTH EXCAVATION	185.0	77.5	SQ FT.
EMBANKMENT	2.9	183.5	SQ FT.
TOPSOIL EXC & PLAC	0.0	49.7	SQ FT.

FINAL SURVEY / ORIGINAL SURVEY
NOTE BOOK
NO.
SURVEYED
PLOTTED
TEMPLATE
AREAS
AREAS CHECKED
DATE
BY

FILE NAME = $FILE$	USER NAME = $USER$	DESIGNED - RTA	REVISED - ADDENDUM A 12/17/2012
		DRAWN - KES	REVISED -
	PLOT SCALE = $SCALE$	CHECKED - PJO	REVISED -
	PLOT DATE = $DATE$	DATE - 10/15/2012	REVISED -

STATE OF ILLINOIS
DEPARTMENT OF TRANSPORTATION

CROSS SECTIONS
RAMP C – STAGE 1 THRU 4

SCALE: | SHEET NO. 7 OF 13 SHEETS | STA. 7007+00 | TO STA. 7007+50

F.A.P. RTE.	SECTION	COUNTY	TOTAL SHEETS	SHEET NO.
338	(112 & 113) WRS-5	DUPAGE	963	853
		CONTRACT NO. 60I31		
FED. ROAD DIST. NO.	ILLINOIS	FED. AID PROJECT		