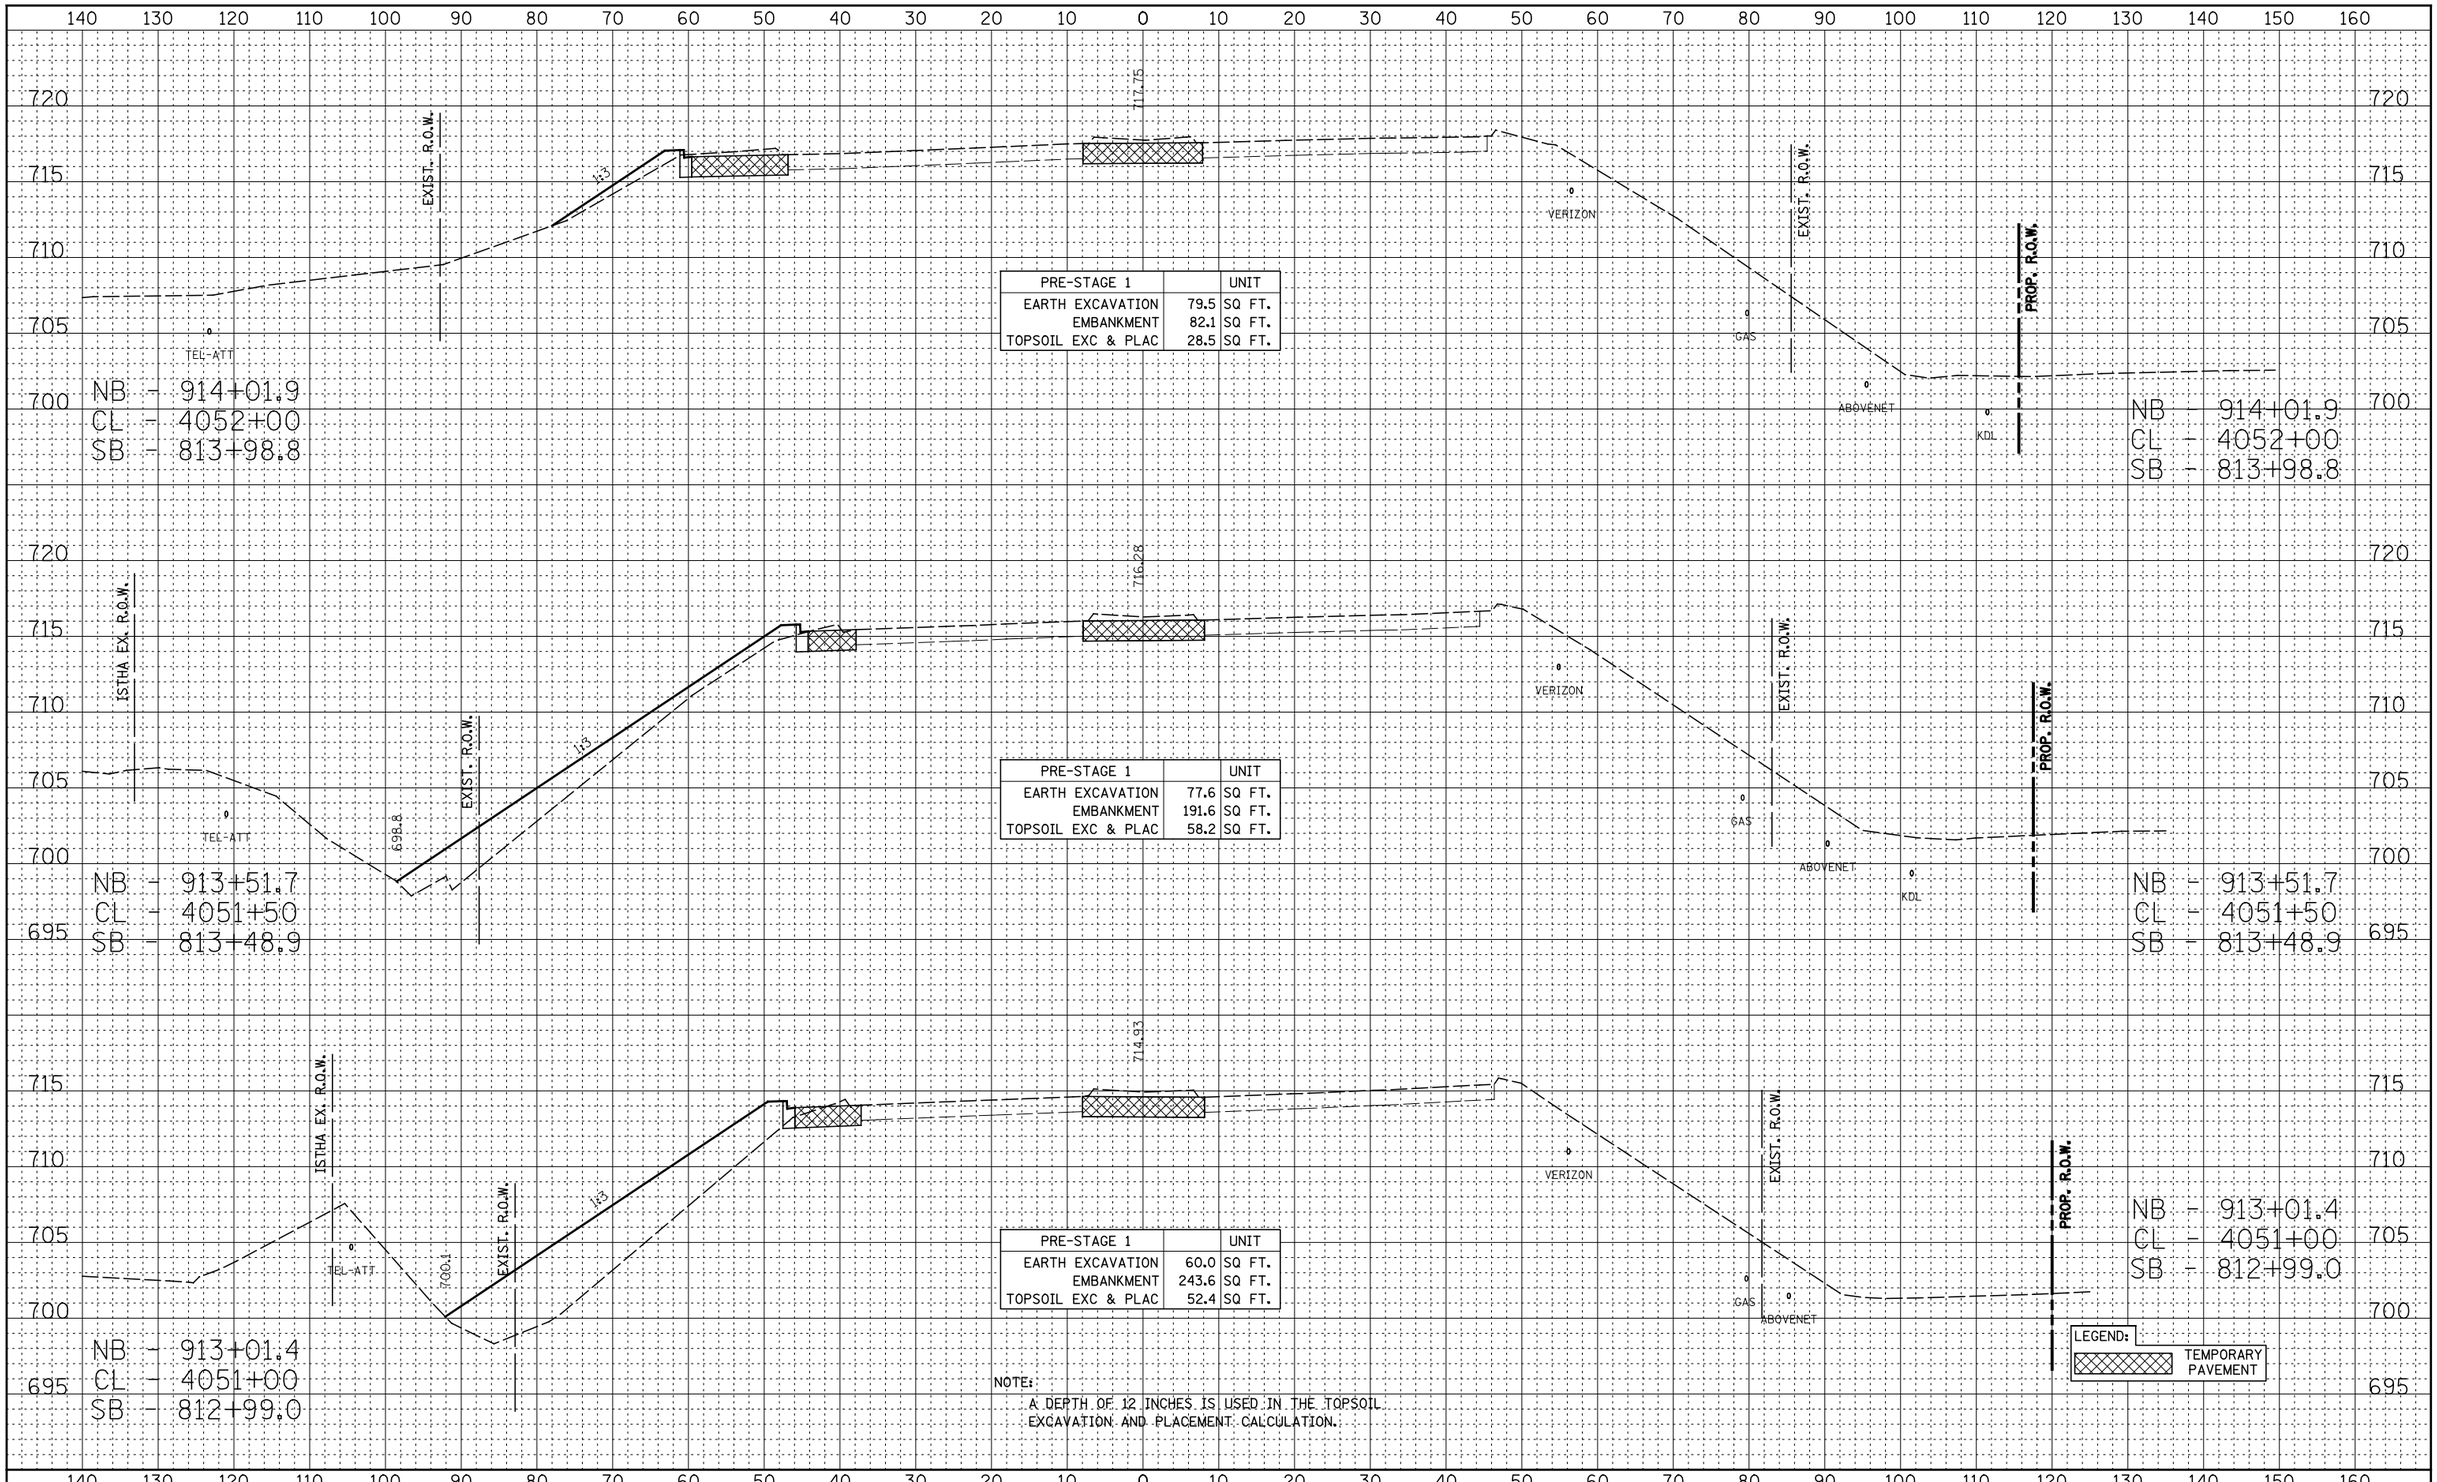

PRE-STAGE 1		UNIT
EARTH EXCAVATION	79.5	SQ FT.
EMBANKMENT	82.1	SQ FT.
TOPSOIL EXC & PLAC	28.5	SQ FT.

PRE-STAGE 1		UNIT
EARTH EXCAVATION	77.6	SQ FT.
EMBANKMENT	191.6	SQ FT.
TOPSOIL EXC & PLAC	58.2	SQ FT.

PRE-STAGE 1		UNIT
EARTH EXCAVATION	60.0	SQ FT.
EMBANKMENT	243.6	SQ FT.
TOPSOIL EXC & PLAC	52.4	SQ FT.

NOTE:
A DEPTH OF 12 INCHES IS USED IN THE TOPSOIL EXCAVATION AND PLACEMENT CALCULATION.

FINAL SURVEY	BY	DATE
SURVEYED		
PLOTTED		
TEMPLATE		
AREAS		
AREAS CHECKED		
NOTE BOOK		
NO.		

ORIGINAL SURVEY	BY	DATE
SURVEYED		
PLOTTED		
TEMPLATE		
AREAS		
AREAS CHECKED		
NOTE BOOK		
NO.		

FILE NAME = $FILEL$	USER NAME = $USER$	DESIGNED - RTA	REVISED -
		DRAWN - KES	REVISED -
	PLOT SCALE = $SCALE$	CHECKED - PJO	REVISED -
	PLOT DATE = $DATE$	DATE - 10/15/2012	REVISED -

STATE OF ILLINOIS
DEPARTMENT OF TRANSPORTATION

CROSS-SECTIONS
ILLINOIS ROUTE 59 - PRE-STAGE

SCALE: | SHEET NO. 5 OF 30 SHEETS | STA. 4051+00 TO STA. 4052+00

F.A.P. RTE.	SECTION	COUNTY	TOTAL SHEETS	SHEET NO.
338	(112 & 113) WRS-5	DUPAGE	963	740
		CONTRACT NO. 60I31		

FED. ROAD DIST. NO. | ILLINOIS | FED. AID PROJECT