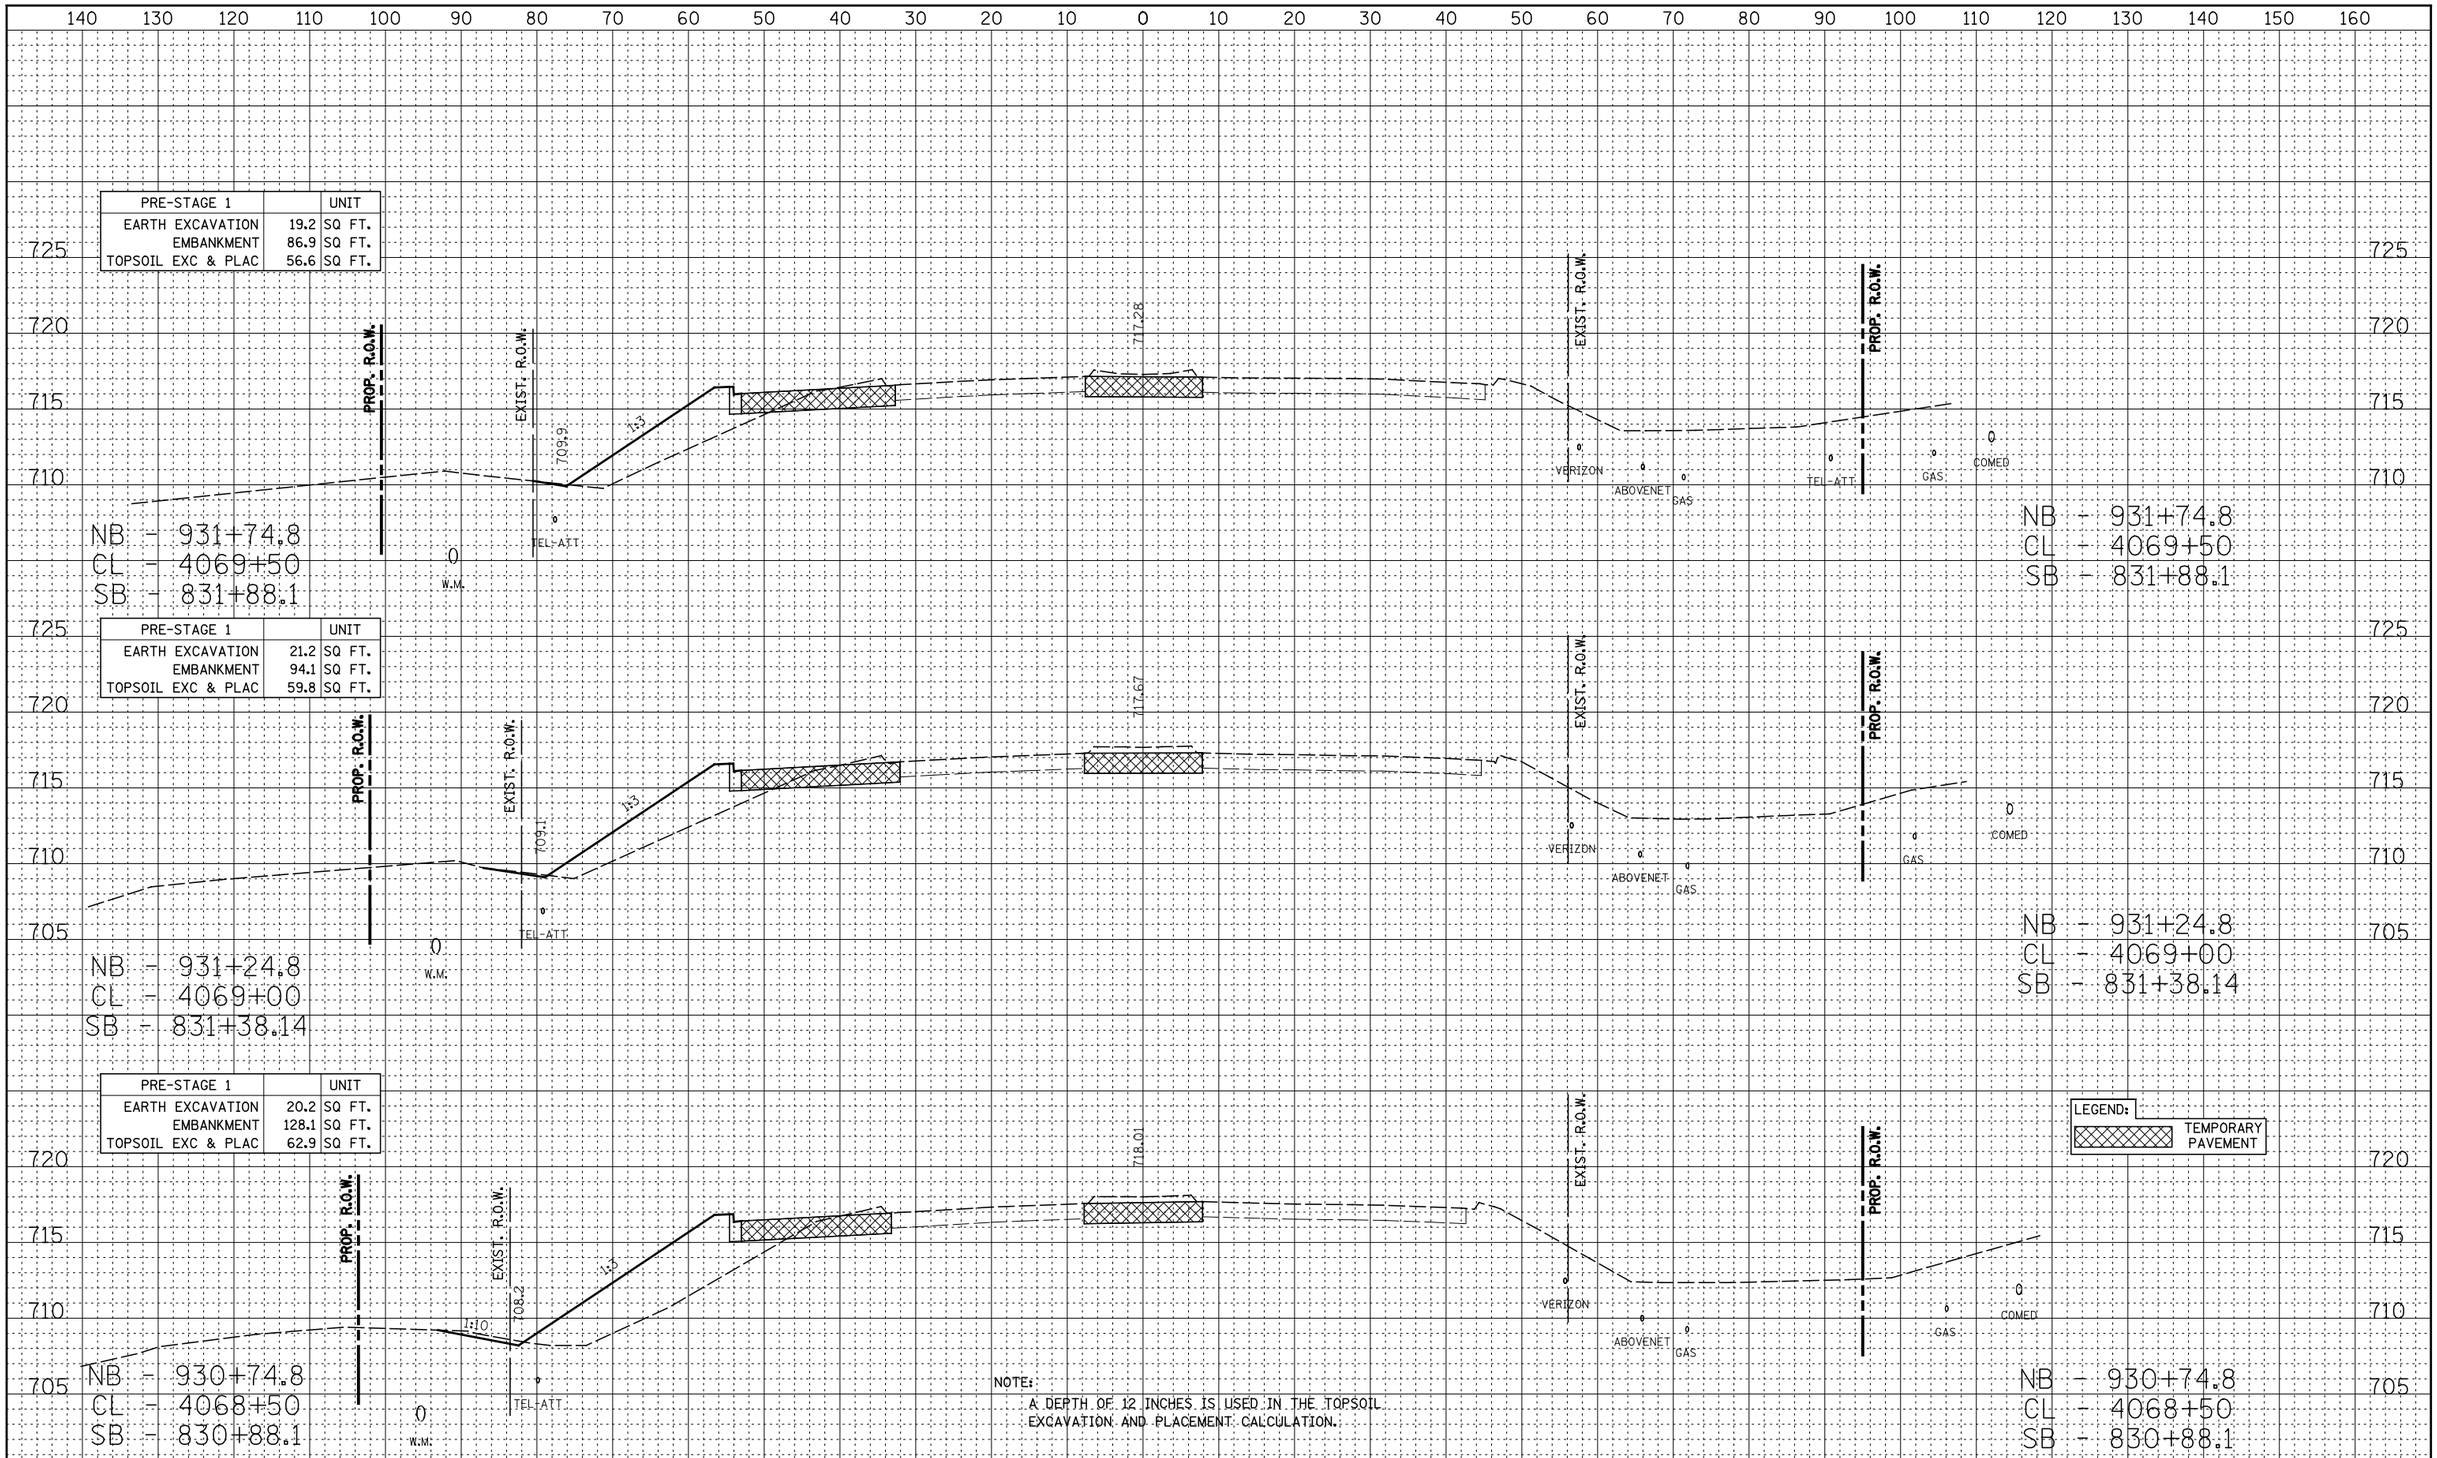

PRE-STAGE 1		UNIT
EARTH EXCAVATION	19.2	SQ FT.
EMBANKMENT	86.9	SQ FT.
TOPSOIL EXC & PLAC	56.6	SQ FT.

PRE-STAGE 1		UNIT
EARTH EXCAVATION	21.2	SQ FT.
EMBANKMENT	94.1	SQ FT.
TOPSOIL EXC & PLAC	59.8	SQ FT.

PRE-STAGE 1		UNIT
EARTH EXCAVATION	20.2	SQ FT.
EMBANKMENT	128.1	SQ FT.
TOPSOIL EXC & PLAC	62.9	SQ FT.

NOTE:
A DEPTH OF 12 INCHES IS USED IN THE TOPSOIL EXCAVATION AND PLACEMENT CALCULATION.

FINAL SURVEY	NO.	NOTE BOOK	SURVEYED	PLOTTED	TEMPLATE	AREAS	AREAS CHECKED	BY	DATE

ORIGINAL SURVEY	NO.	NOTE BOOK	SURVEYED	PLOTTED	TEMPLATE	AREAS	AREAS CHECKED	BY	DATE

FILE NAME = $FILEL$	USER NAME = $USER$	DESIGNED - RTA	REVISED -
		DRAWN - KES	REVISED -
	PLOT SCALE = $SCALE$	CHECKED - PJO	REVISED -
	PLOT DATE = $DATE$	DATE - 10/15/2012	REVISED -

STATE OF ILLINOIS
DEPARTMENT OF TRANSPORTATION

CROSS-SECTIONS
ILLINOIS ROUTE 59 - PRE-STAGE

SCALE: | SHEET NO. 23 OF 30 SHEETS | STA. 4068+50 TO STA. 4069+50

F.A.P. RTE.	SECTION	COUNTY	TOTAL SHEETS	SHEET NO.
338	(112 & 113) WRS-5	DUPAGE	963	758
		CONTRACT NO. 60I31		

FED. ROAD DIST. NO. | ILLINOIS | FED. AID PROJECT