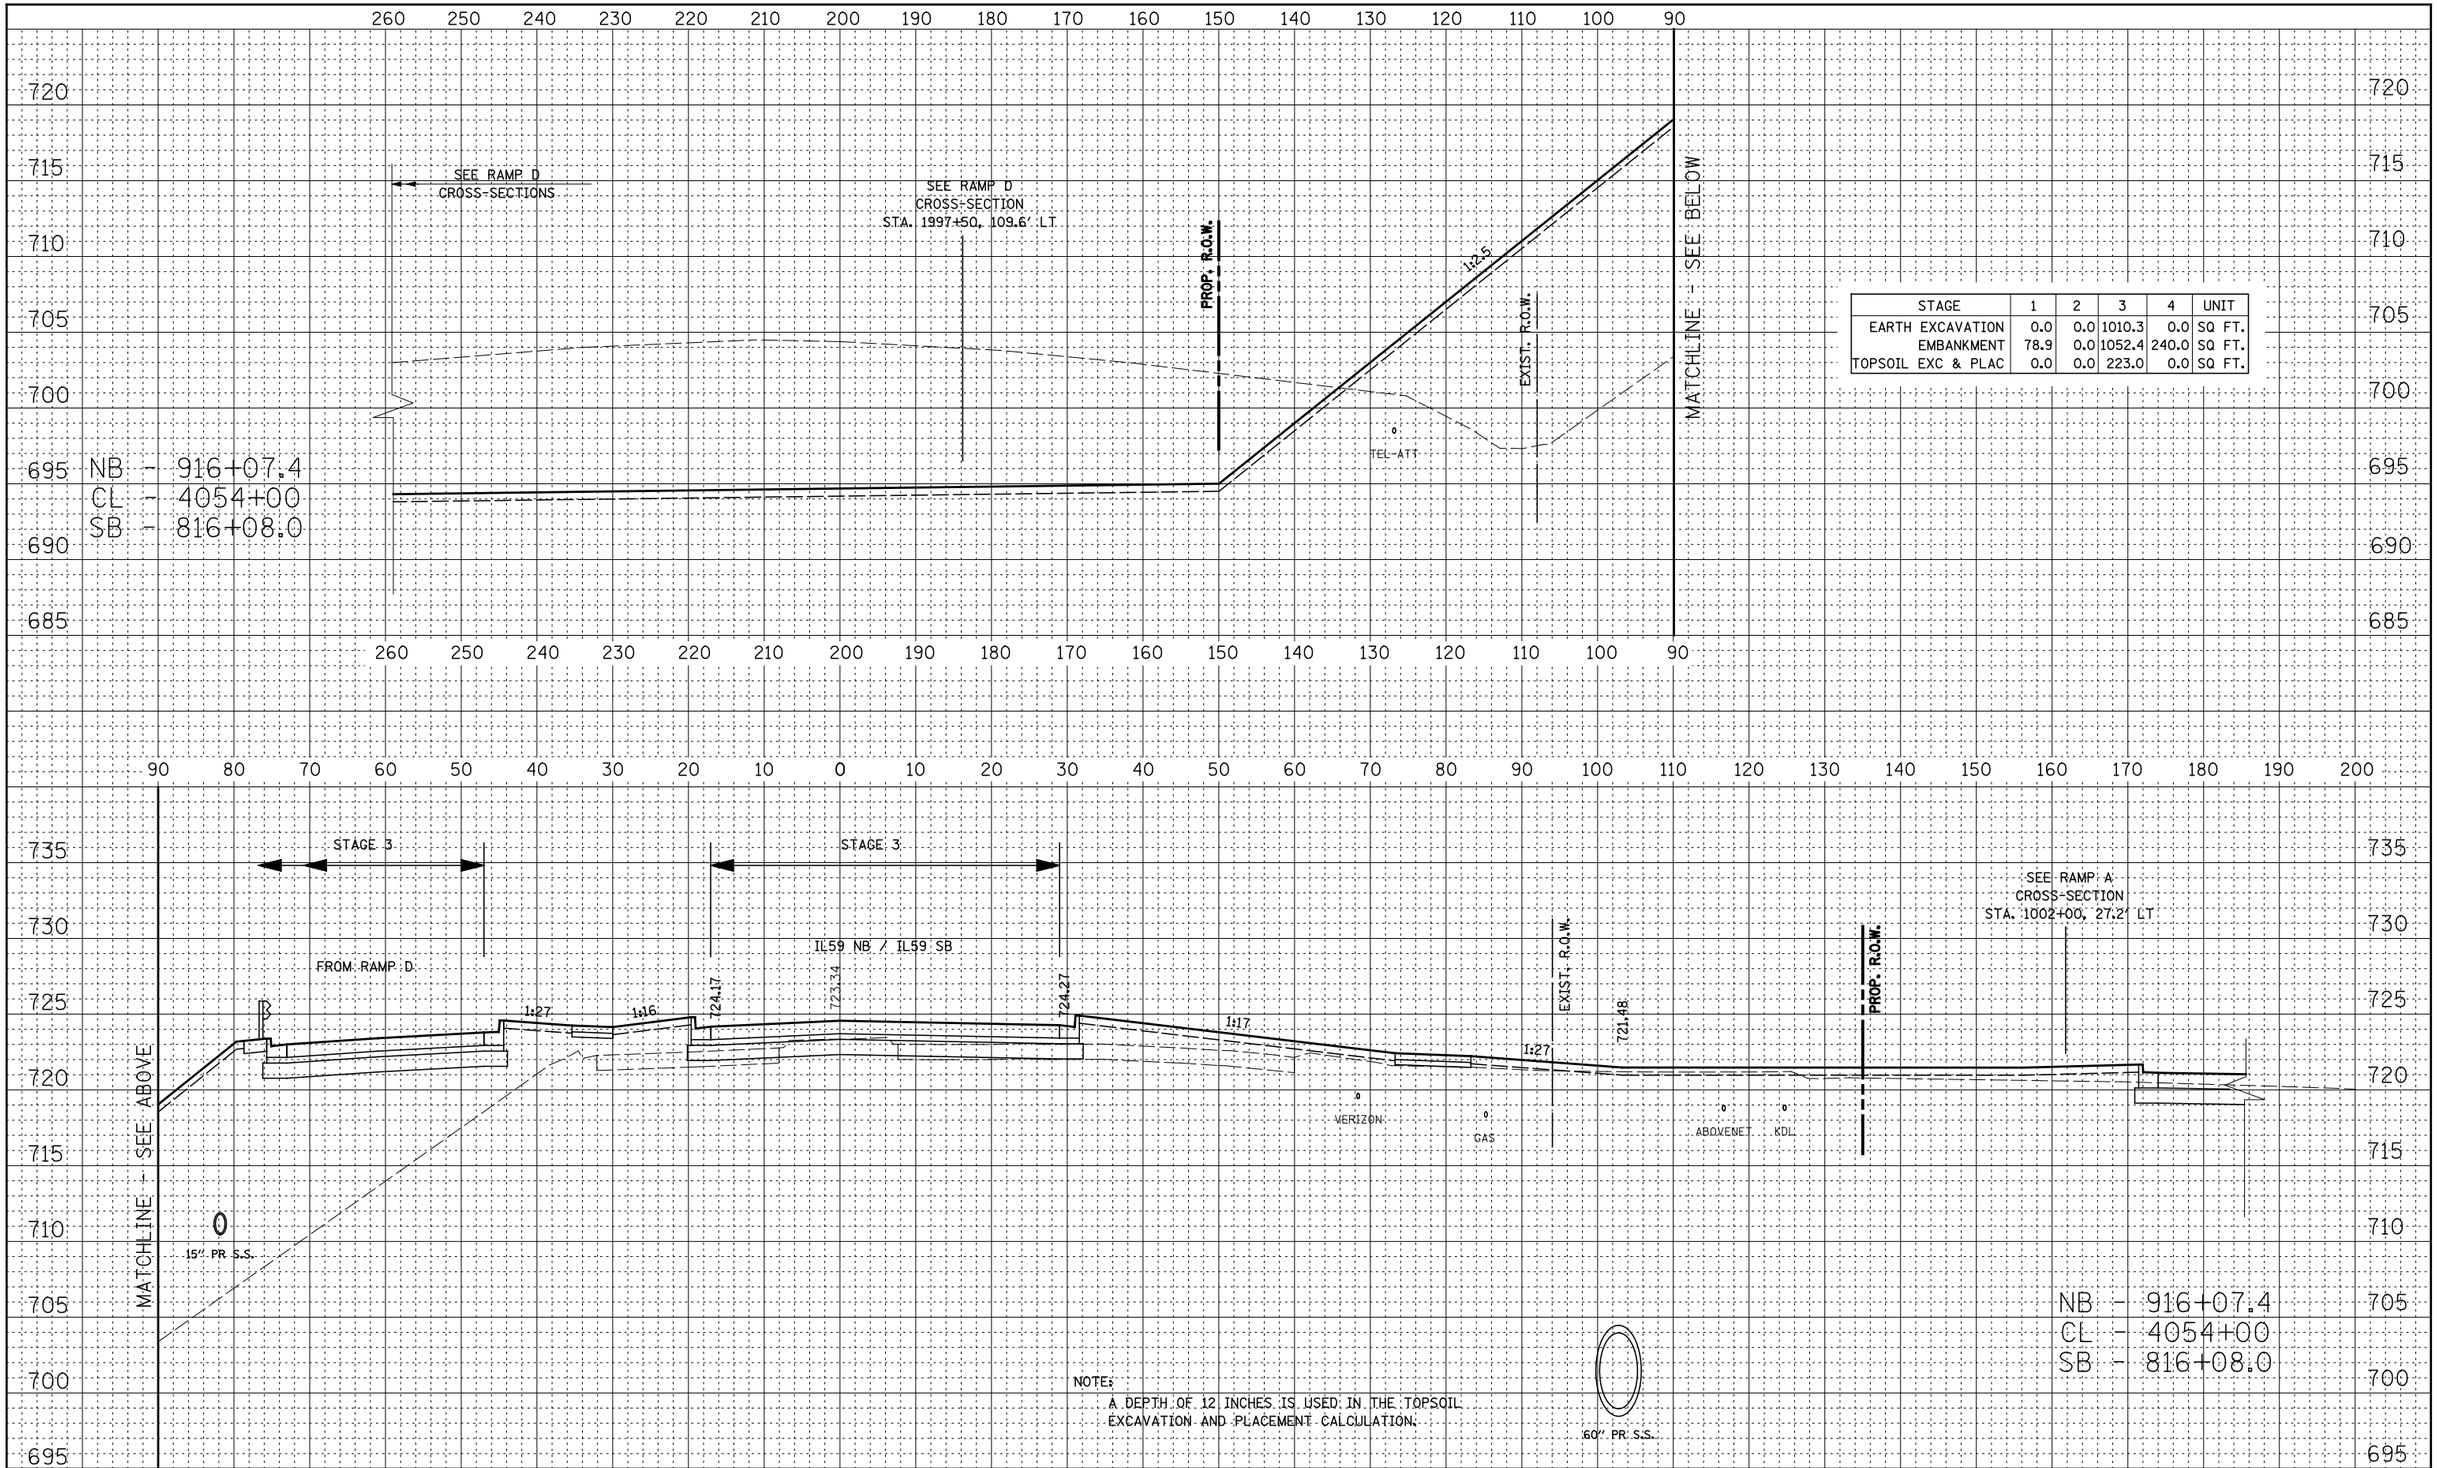

STAGE	1	2	3	4	UNIT
EARTH EXCAVATION	0.0	0.0	1010.3	0.0	SQ FT.
EMBANKMENT	78.9	0.0	1052.4	240.0	SQ FT.
TOPSOIL EXC & PLAC	0.0	0.0	223.0	0.0	SQ FT.

NOTE:
A DEPTH OF 12 INCHES IS USED IN THE TOPSOIL EXCAVATION AND PLACEMENT CALCULATION.

FINAL SURVEY	BY	DATE
SURVEYED		
PLOTTED		
TEMPLATE		
AREAS		
AREAS CHECKED		
NOTE BOOK NO.		

ORIGINAL SURVEY	BY	DATE
SURVEYED		
PLOTTED		
TEMPLATE		
AREAS		
AREAS CHECKED		
NOTE BOOK NO.		

FILE NAME = $FILE1$	USER NAME = $USER$	DESIGNED - RTA	REVISED -
		DRAWN - KES	REVISED -
	PLOT SCALE = $SCALE$	CHECKED - PJO	REVISED -
	PLOT DATE = $DATE$	DATE - 10/15/2012	REVISED -

STATE OF ILLINOIS
DEPARTMENT OF TRANSPORTATION

CROSS-SECTIONS
ILLINOIS ROUTE 59 – STAGE 1 THRU 4

SCALE: | SHEET NO. 9 OF 38 SHEETS | STA. 4054+00 TO STA. 4054+00

F.A.P. RTE.	SECTION	COUNTY	TOTAL SHEETS	SHEET NO.
338	(112 & 113) WRS-5	DUPAGE	963	774
		CONTRACT NO. 60I31		
FED. ROAD DIST. NO.	ILLINOIS	FED. AID PROJECT		