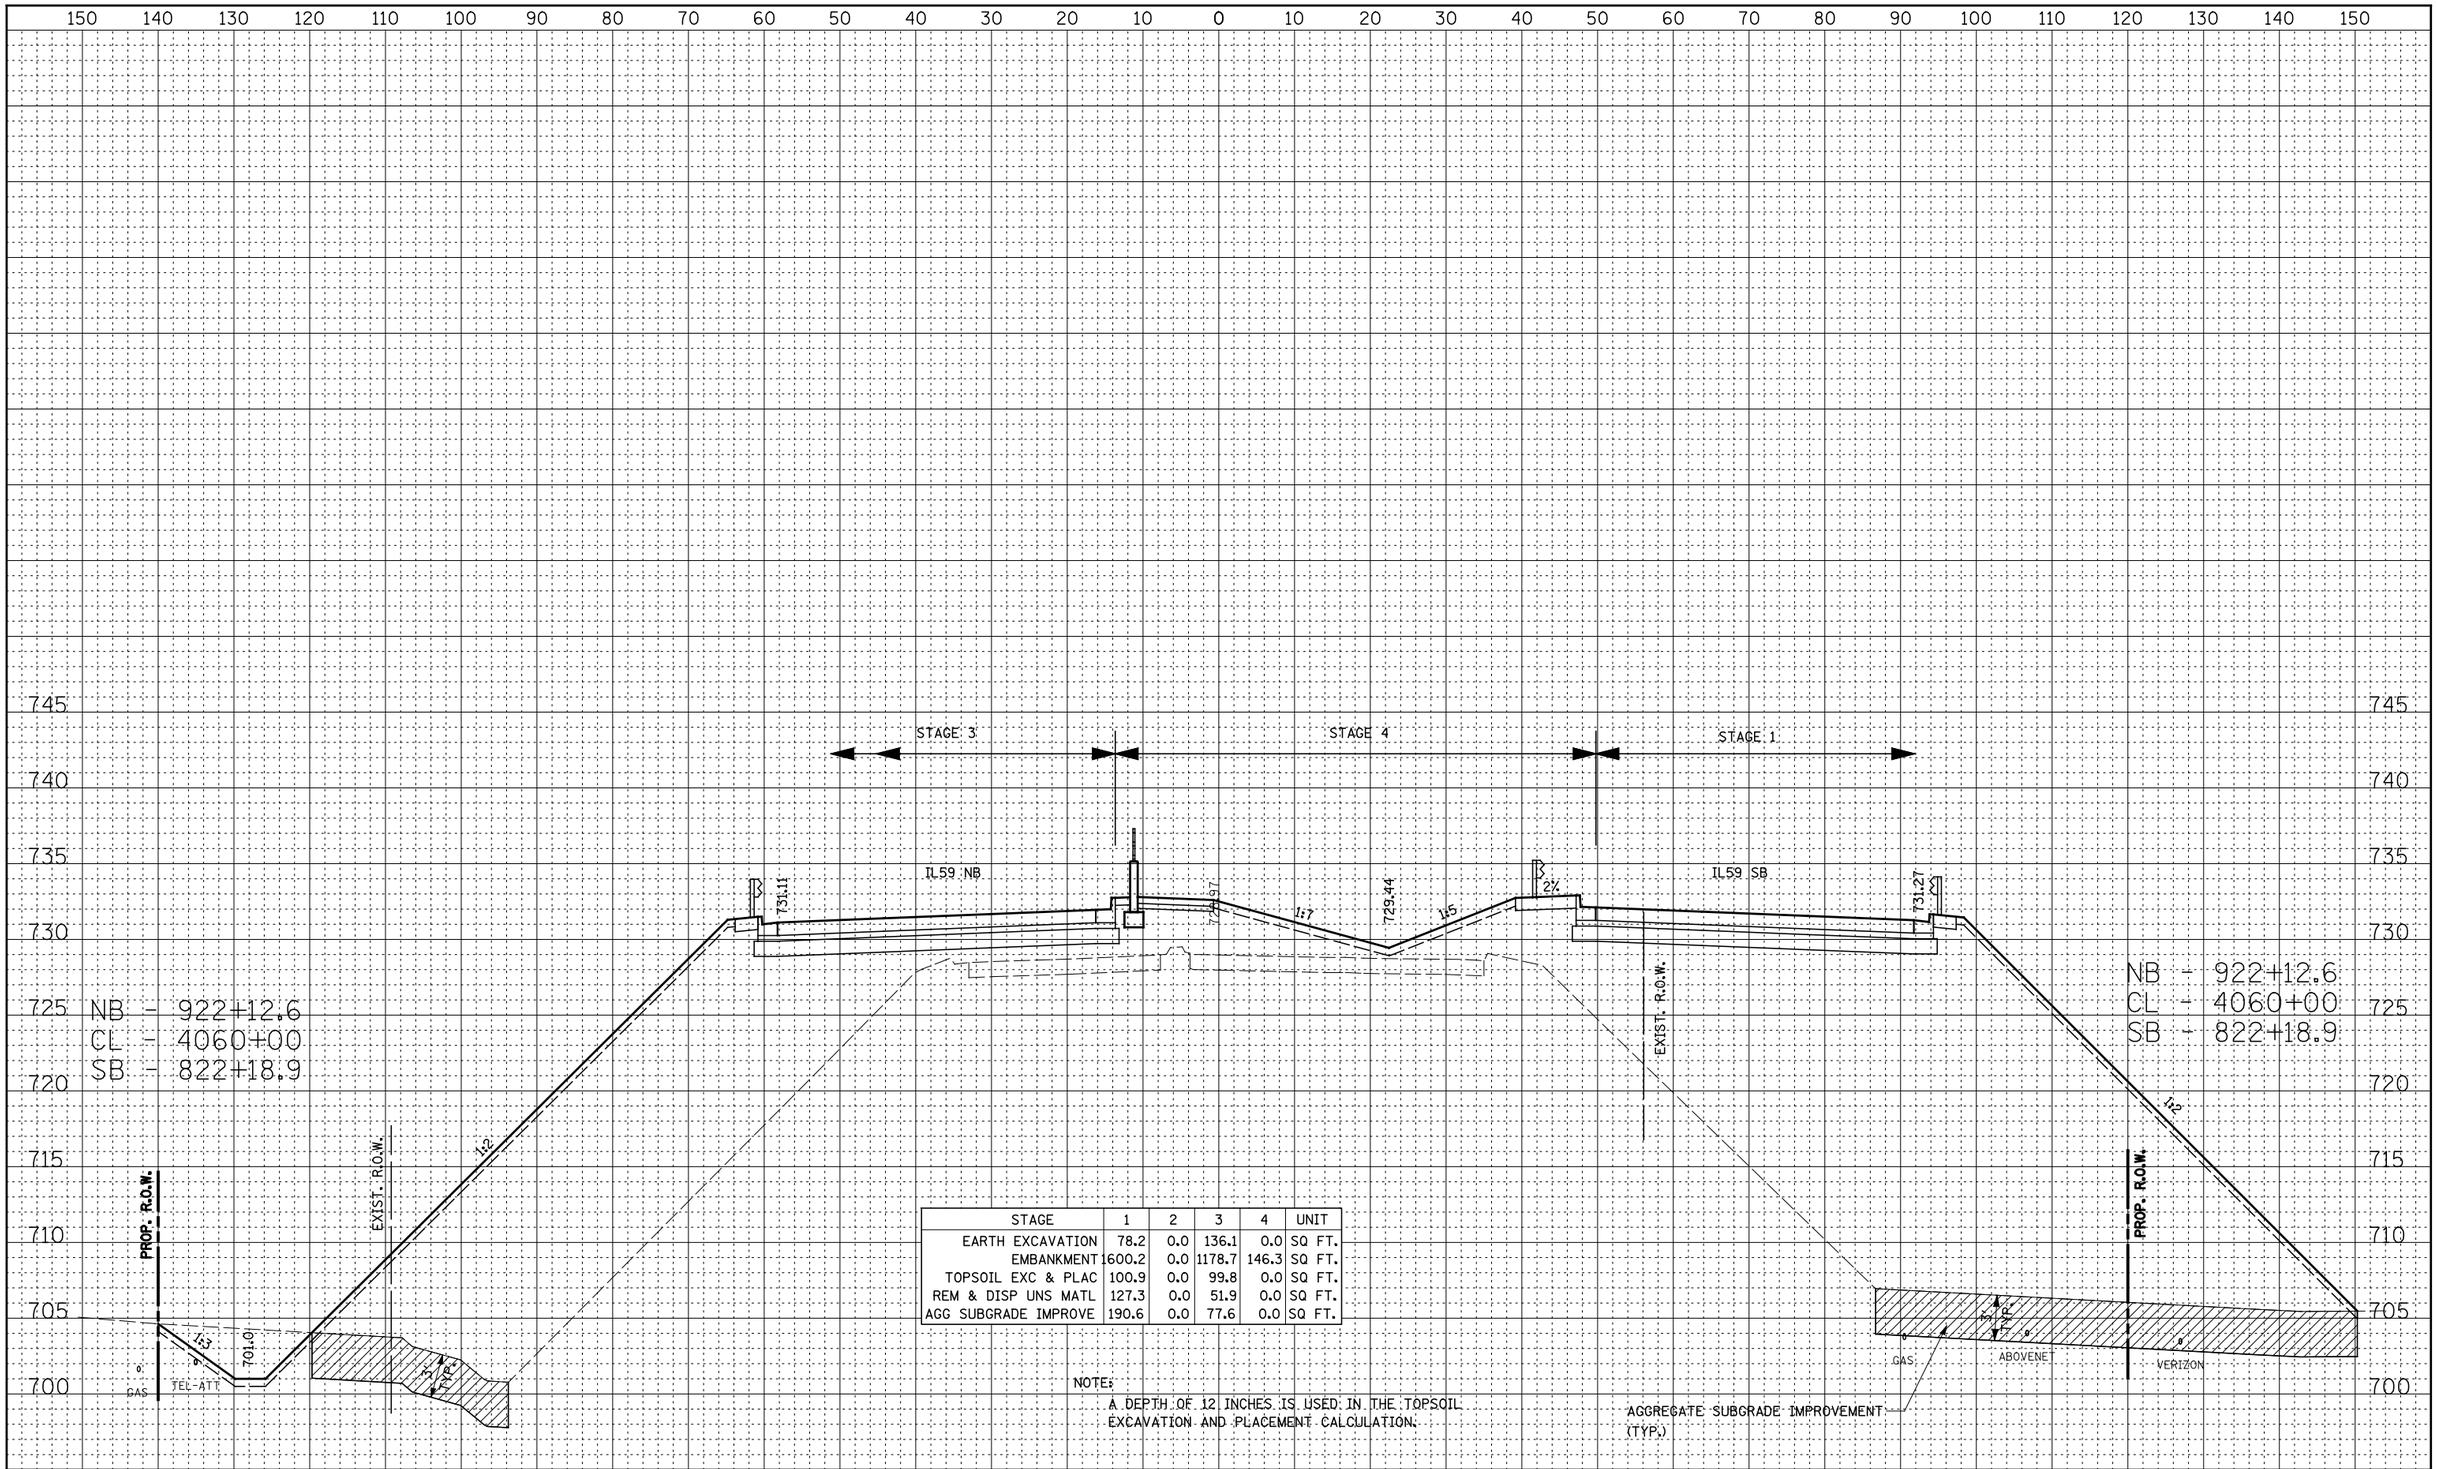


| STAGE | 1 | 2 | 3 | 4 | UNIT |
|---|---|---|---|---|---|
| EARTH EXCAVATION | 78.2 | 0.0 | 136.1 | 0.0 | SQ FT. |
| EMBANKMENT | 1600.2 | 0.0 | 1178.7 | 146.3 | SQ FT. |
| TOPSOIL EXC & PLAC | 100.9 | 0.0 | 99.8 | 0.0 | SQ FT. |
| REM & DISP UNS MATL | 127.3 | 0.0 | 51.9 | 0.0 | SQ FT. |
| AGG SUBGRADE IMPROVE | 190.6 | 0.0 | 77.6 | 0.0 | SQ FT. |

NOTE:
A DEPTH OF 12 INCHES IS USED IN THE TOPSOIL EXCAVATION AND PLACEMENT CALCULATION.

AGGREGATE SUBGRADE IMPROVEMENT (TYP.)

| FINAL SURVEY | BY | DATE |
|---|---|---|
| SURVEYED | | |
| PLOTTED | | |
| TEMPLATE | | |
| AREAS | | |
| AREAS CHECKED | | |
| NOTE BOOK NO. | | |

| ORIGINAL SURVEY | BY | DATE |
|---|---|---|
| SURVEYED | | |
| PLOTTED | | |
| TEMPLATE | | |
| AREAS | | |
| AREAS CHECKED | | |
| NOTE BOOK NO. | | |

| | | | |
|---|---|---|---|
| FILE NAME = $FILEL$ | USER NAME = $USER$ | DESIGNED - RTA | REVISED - |
| | | DRAWN - KES | REVISED - |
| | PLOT SCALE = $SCALE$ | CHECKED - PJO | REVISED - |
| | PLOT DATE = $DATE$ | DATE - 10/15/2012 | REVISED - |

**STATE OF ILLINOIS**
**DEPARTMENT OF TRANSPORTATION**

**CROSS-SECTIONS**
**ILLINOIS ROUTE 59 - STAGE 1 THRU 4**

SCALE: | SHEET NO. 19 OF 38 SHEETS | STA. 4060+00 TO STA. 4060+00

| F.A.P. RTE. | SECTION | COUNTY | TOTAL SHEETS | SHEET NO. |
|---|---|---|---|---|
| 338 | (112 & 113) WRS-5 | DUPAGE | 963 | 784 |
| | | CONTRACT NO. 60I31 | | |

FED. ROAD DIST. NO. | ILLINOIS | FED. AID PROJECT